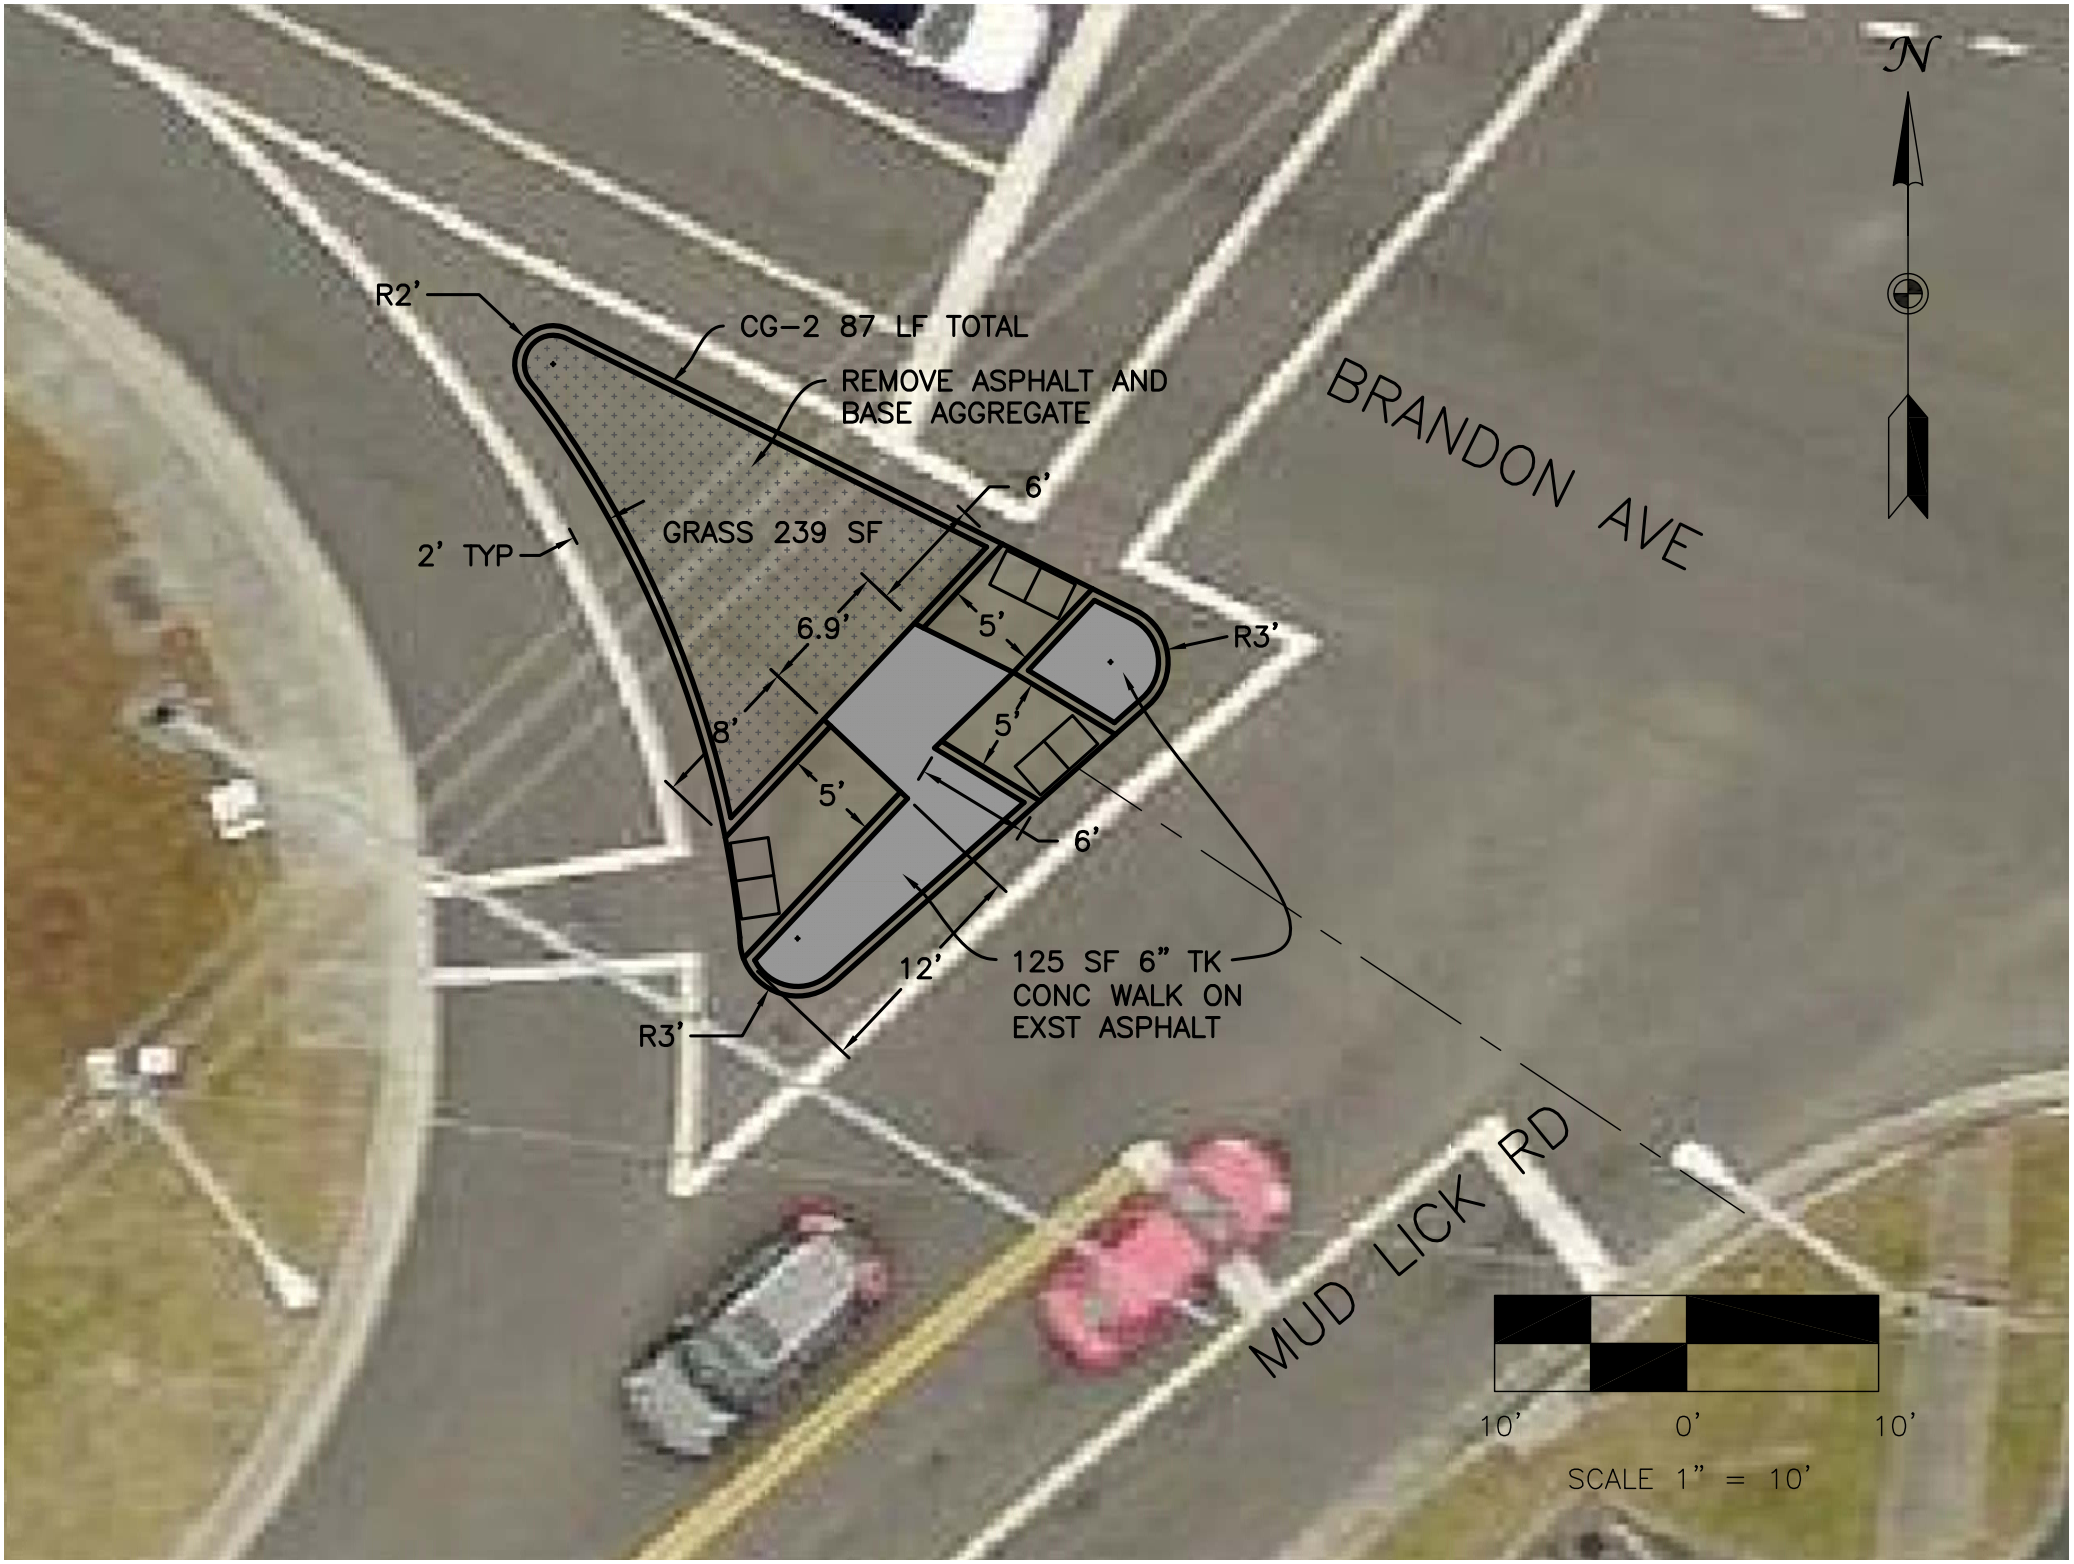
N
R2'
CG-2 87 LF TOTAL
REMOVE ASPHALT AND
BASE AGGREGATE
BRANDON AVE
6'
GRASS 239 SF
2' TYP
6.9'
5'
R3'
8'
5'
5'
6'
12'
125 SF 6" TK
CONC WALK ON
EXST ASPHALT
R3'
MUD LICK RD
10'
0'
10'
SCALE 1" = 10'