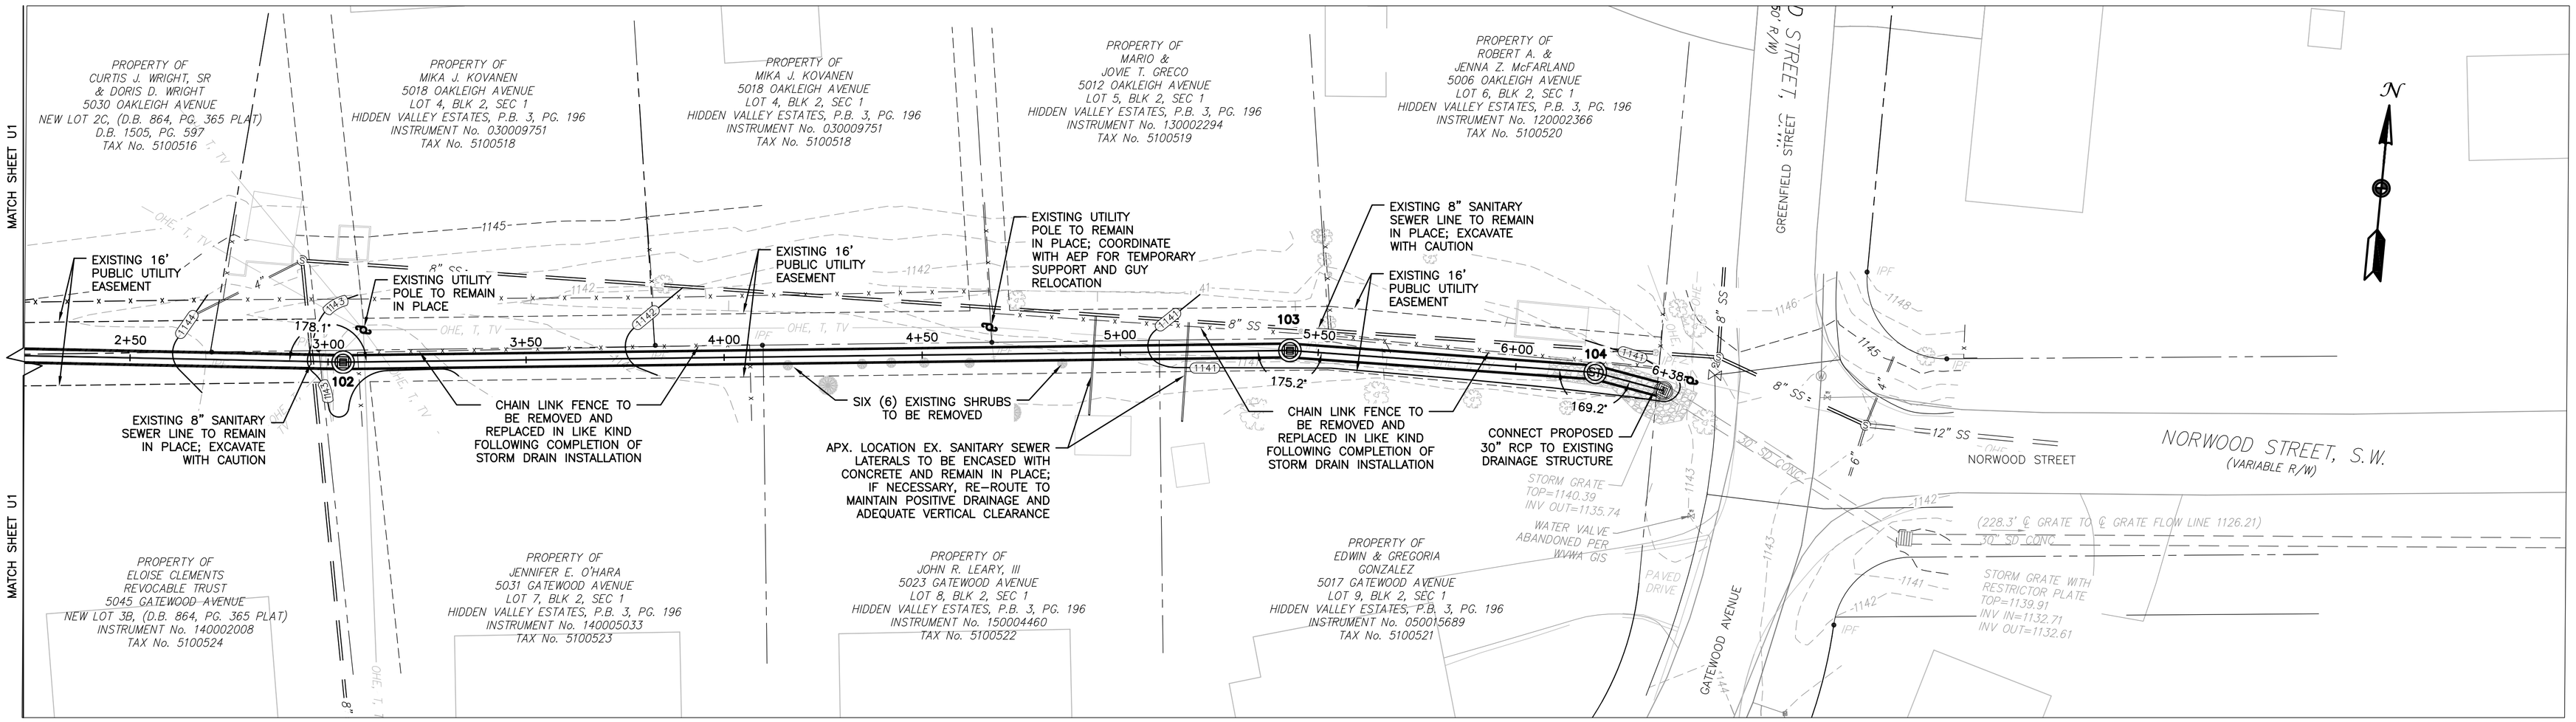

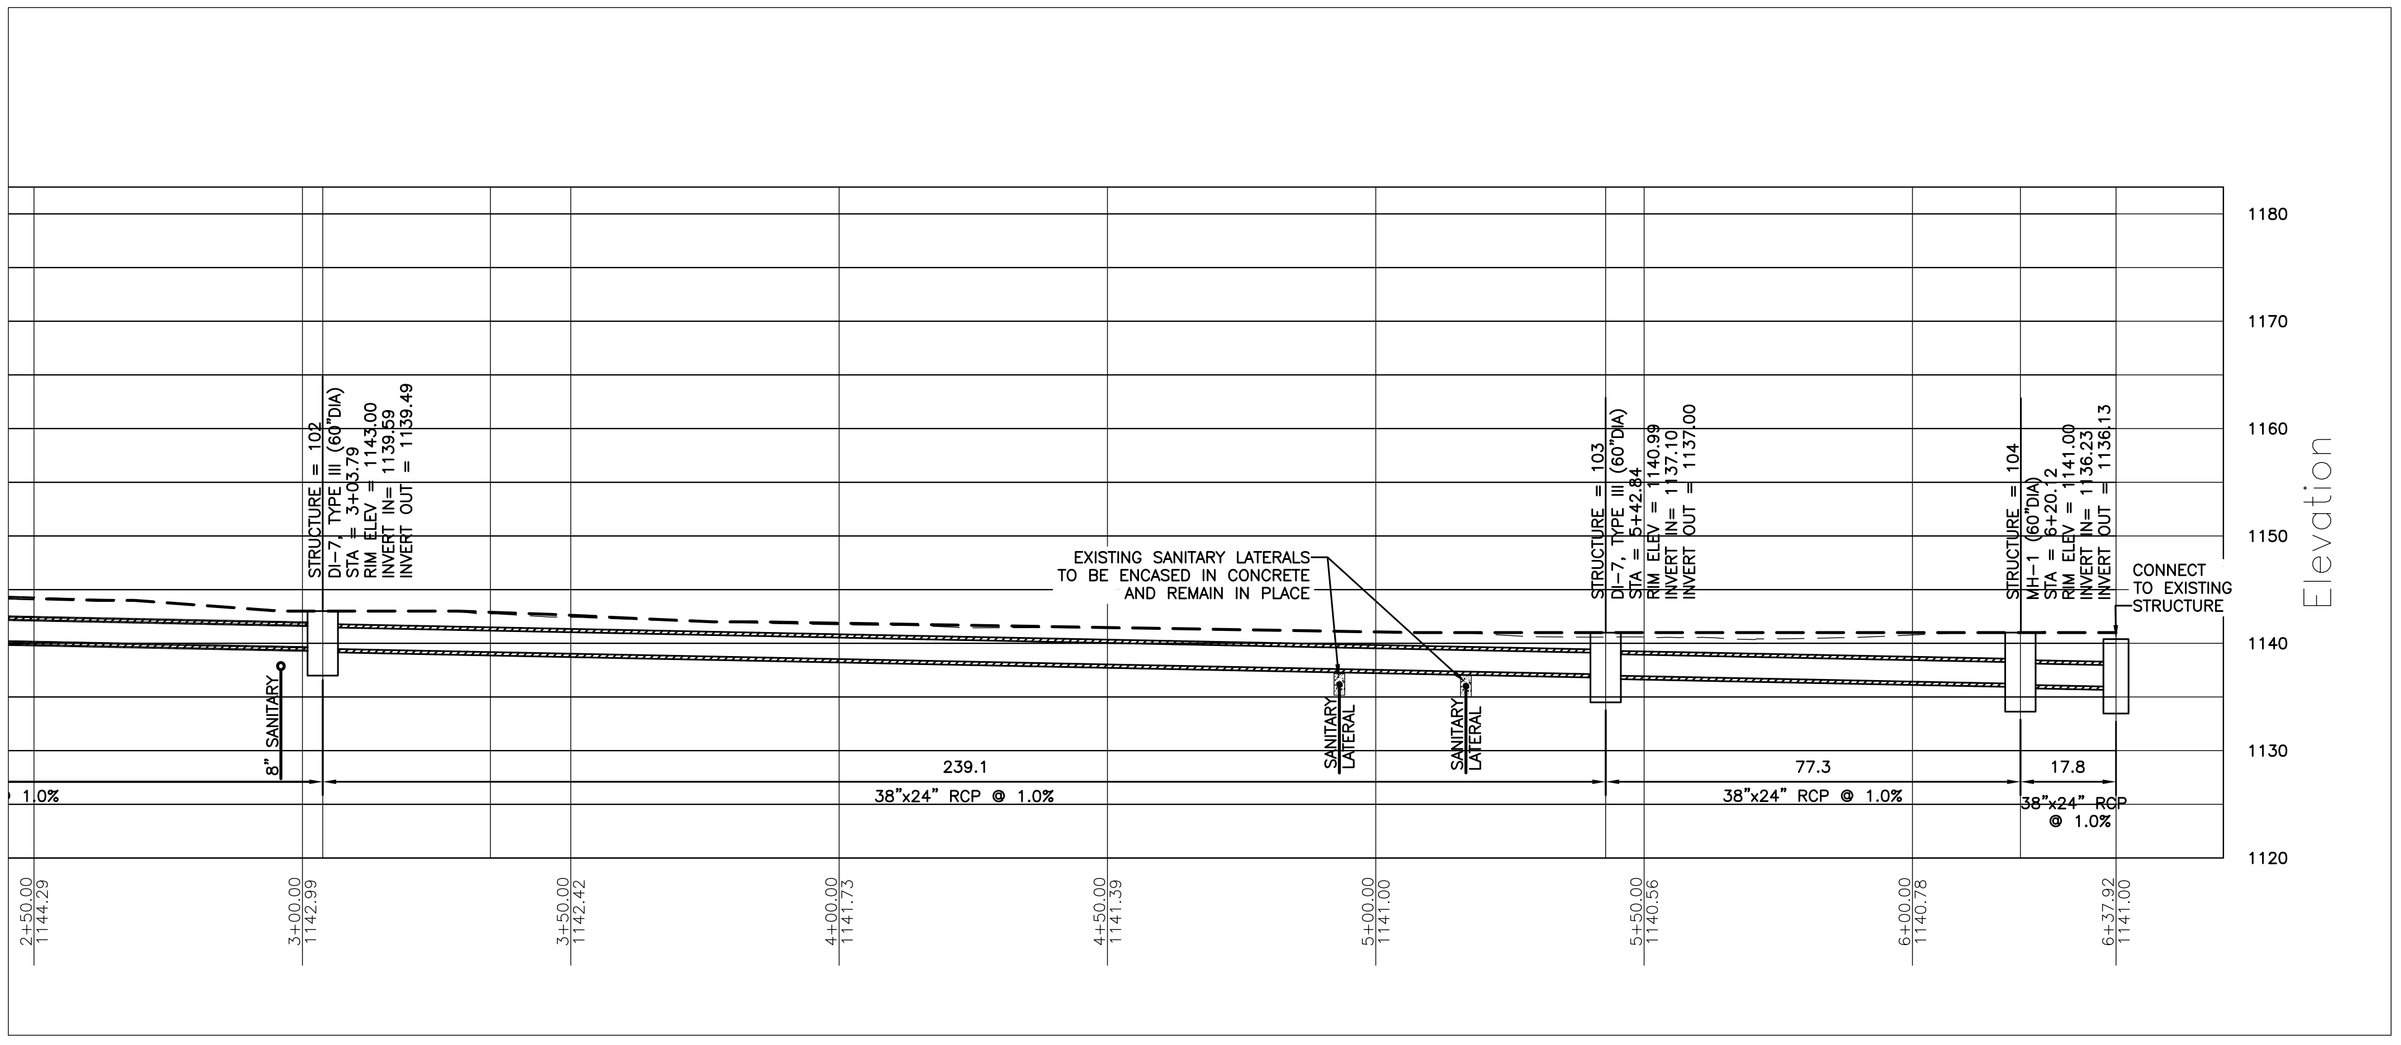

IF THIS DRAWING IS A REDUCTION GRAPHIC SCALE MUST BE USED

SCALE 1" = 10'

VERT: 10' 0' 10'

HORZ: 20' 0' 20'

SCALE 1" = 20'

DEPARTMENT OF PUBLIC WORKS
STORMWATER DIVISION
PUBLIC WORKS SERVICE CENTER
1802 COURTLAND ROAD, NE
PHONE: (540) 853-5900
FAX: (540) 853-1270
WWW.ROANOKEVA.GOV/STORMWATER

ROANOKE

keep it clear

DESIGNED: JFH

DRAWN: JFH

CHECKED: JJK

SEALS:

REV.	DATE:	DESCRIPTION
1	10/19/16	UPDATE PROPOSED MANHOLE DIAMETER TO ACCOMMODATE ELLIPTICAL PIPE

DATE: 01/08/2016

SCALE: 1" = 20'
24"x36" SHEET

Gatewood Avenue - McVitty Road Drainage Project

CITY OF ROANOKE, VIRGINIA

SHEET 3 OF 4

PLAN NO. U2