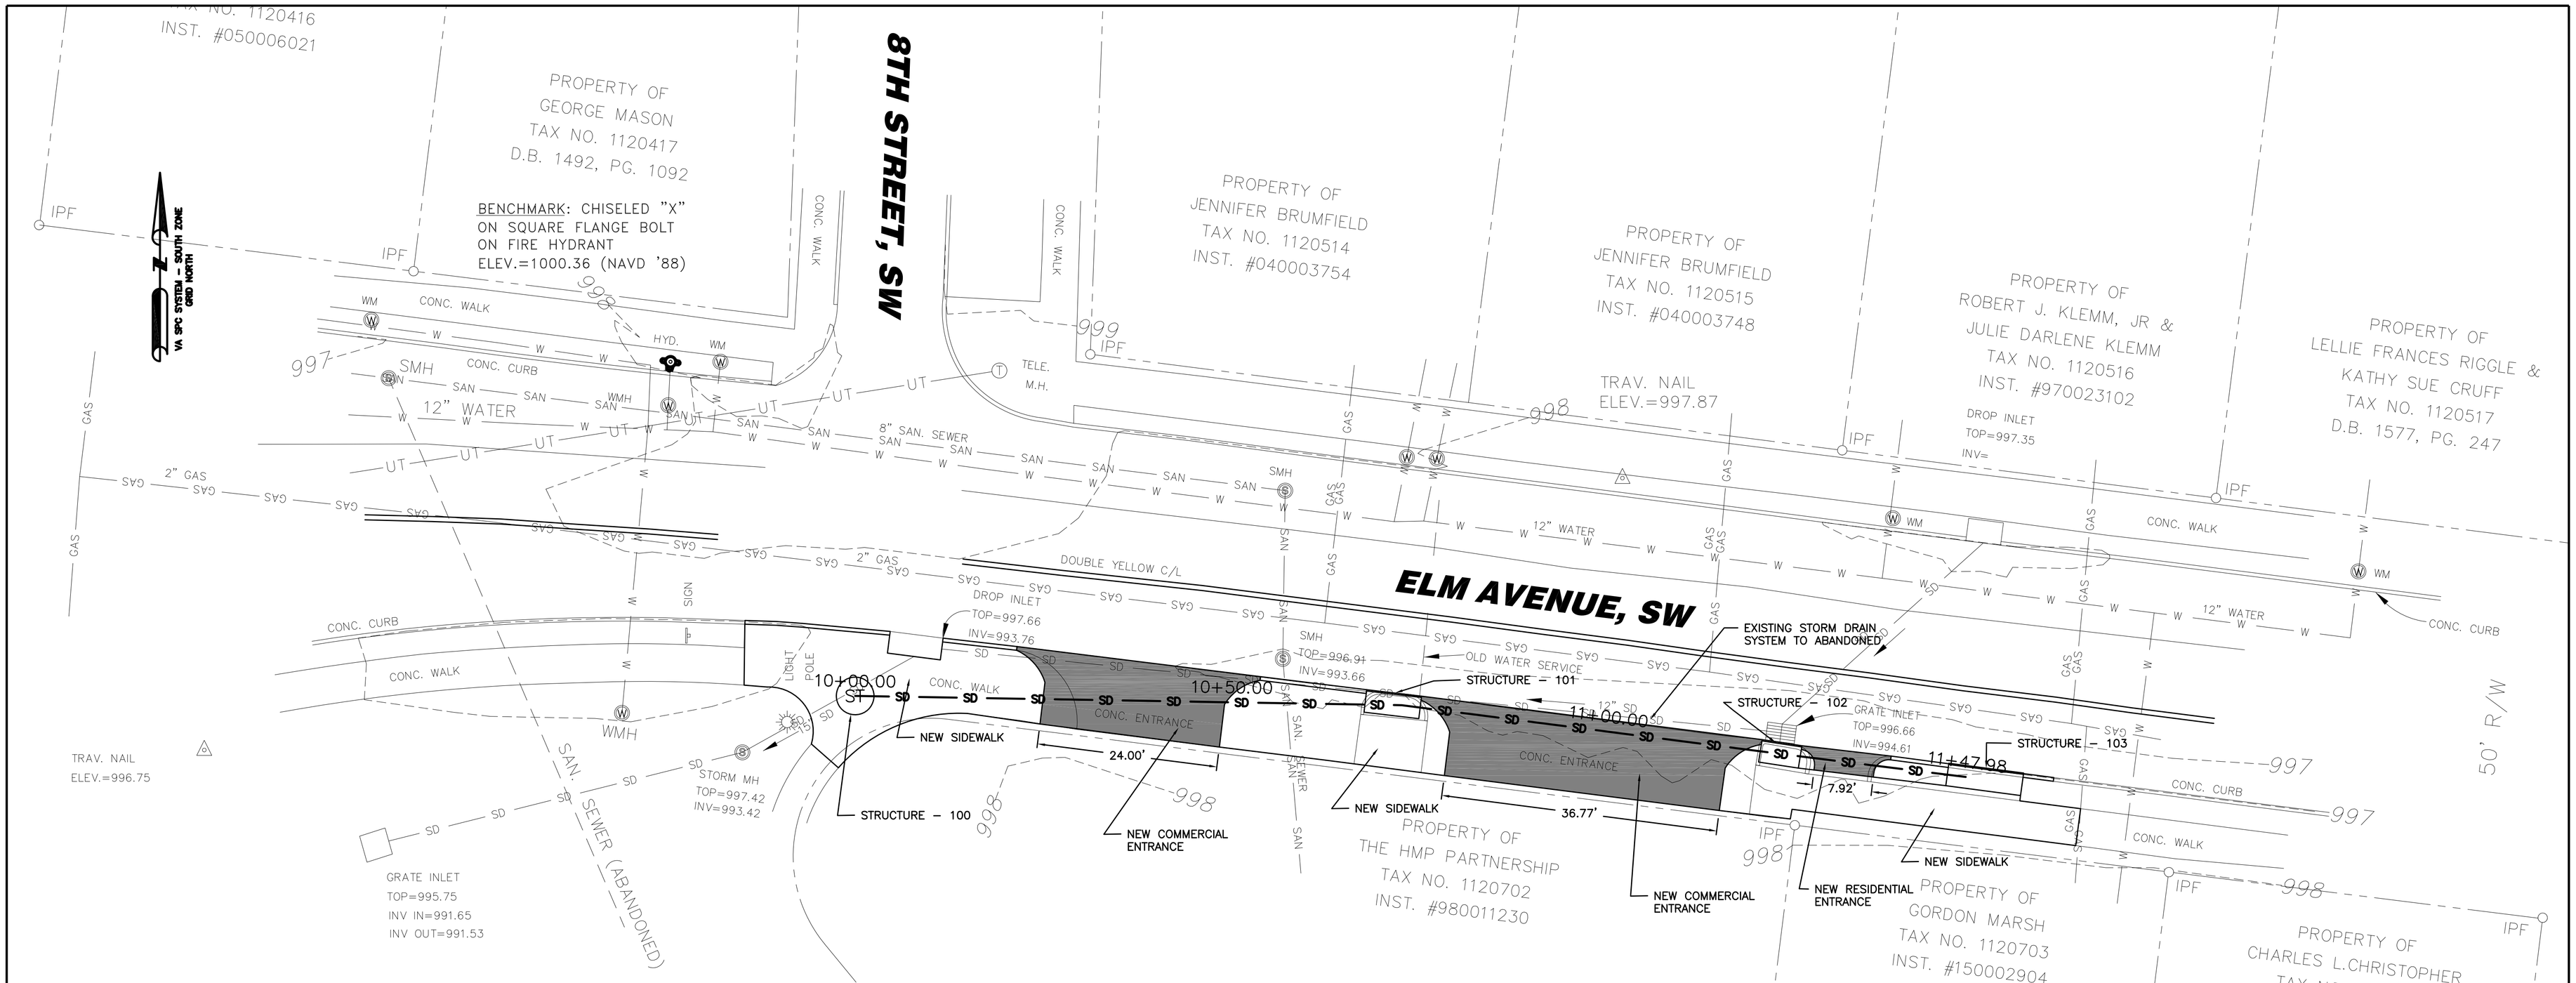

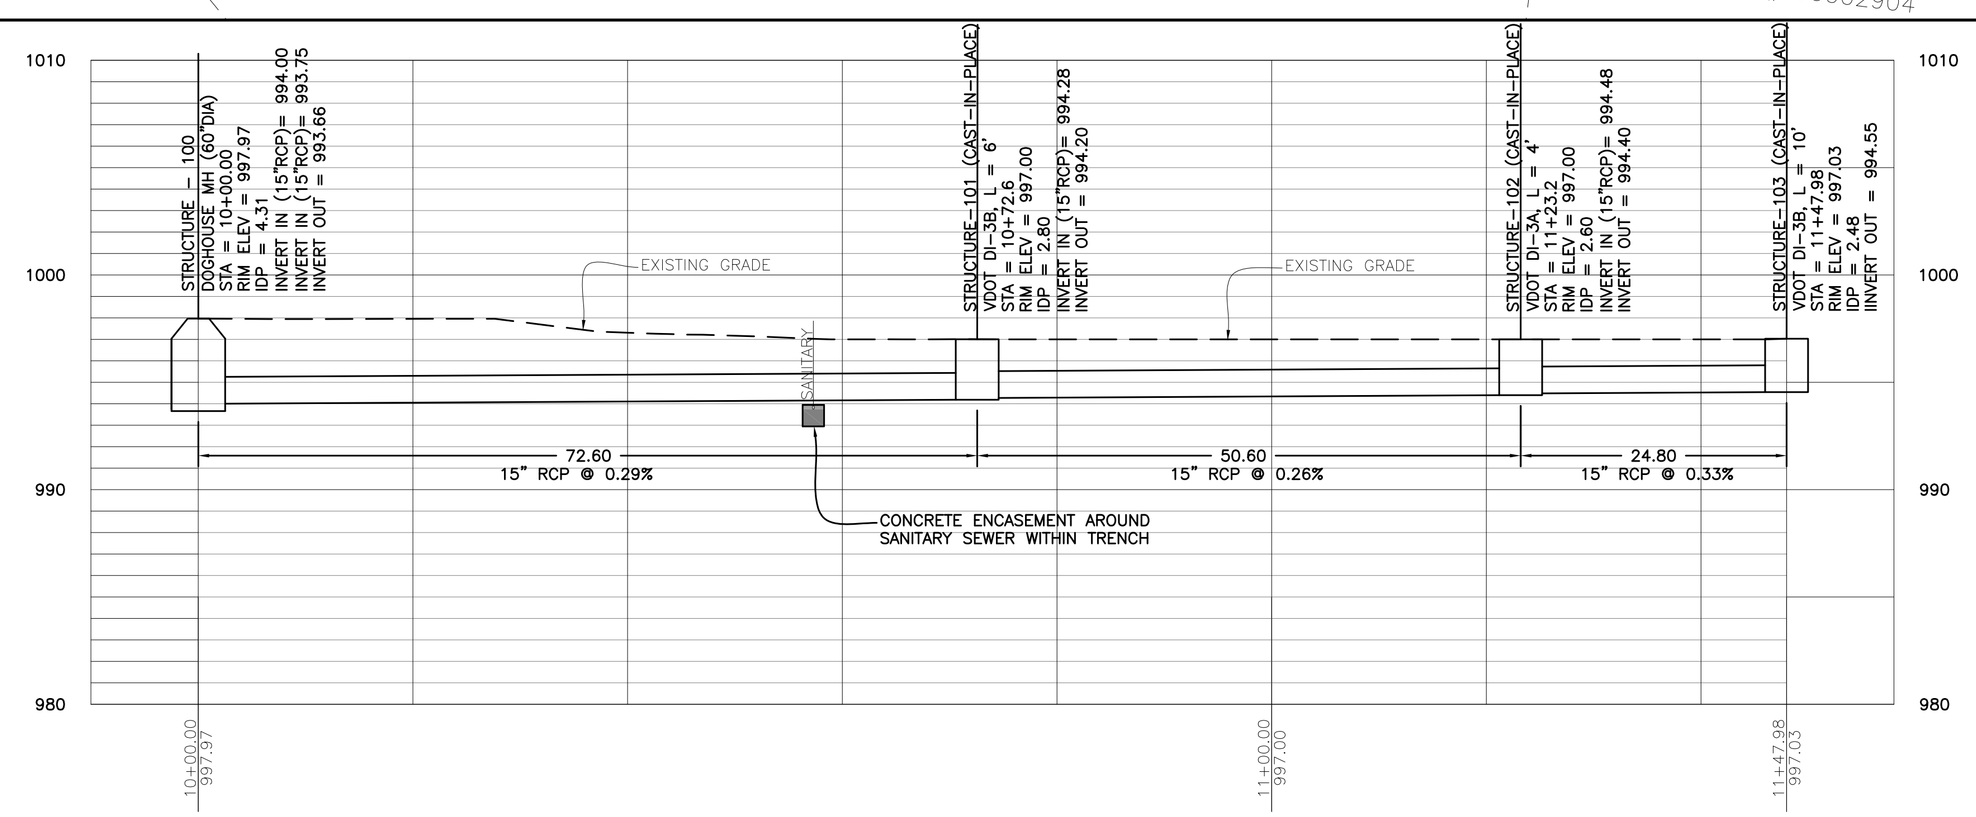

IF THIS DRAWING IS A REDUCTION GRAPHIC SCALE MUST BE USED

SCALE 1" = 5'

VERT: 5' 0' 5'

HORZ: 10' 0' 10'

SCALE 1" = 10'

ROANOKE

DEPARTMENT OF PUBLIC WORKS
STORMWATER DIVISION
PUBLIC WORKS SERVICE CENTER
1802 COURTLAND ROAD, NE
PHONE: (540) 853-5900
FAX: (540) 853-1270
WWW.ROANOKEVA.GOV/STORMWATER

keep it clear

DESIGNED:	SEALS:	REV.	DATE:	DESCRIPTION	DATE:	8TH STREET / ELM AVENUE DRAINAGE PROJECT	SHEET
JJK		1	5/18/2016	ADDENDUM 1	10/22/15	PLAN AND PROFILE	2 OF 2
DRAWN: DAB/JJK					SCALE: AS SHOWN 24"x36" SHEET	CITY OF ROANOKE, VIRGINIA	PLAN NO. 5912
CHECKED: JJK							