REMOVE EXISTING SEALANT AND REPLACE WITH NEW SEALANT IN JOINTS SHOWN IN "RED". SEE TYPICAL DETAIL; DATED MAY, 2016

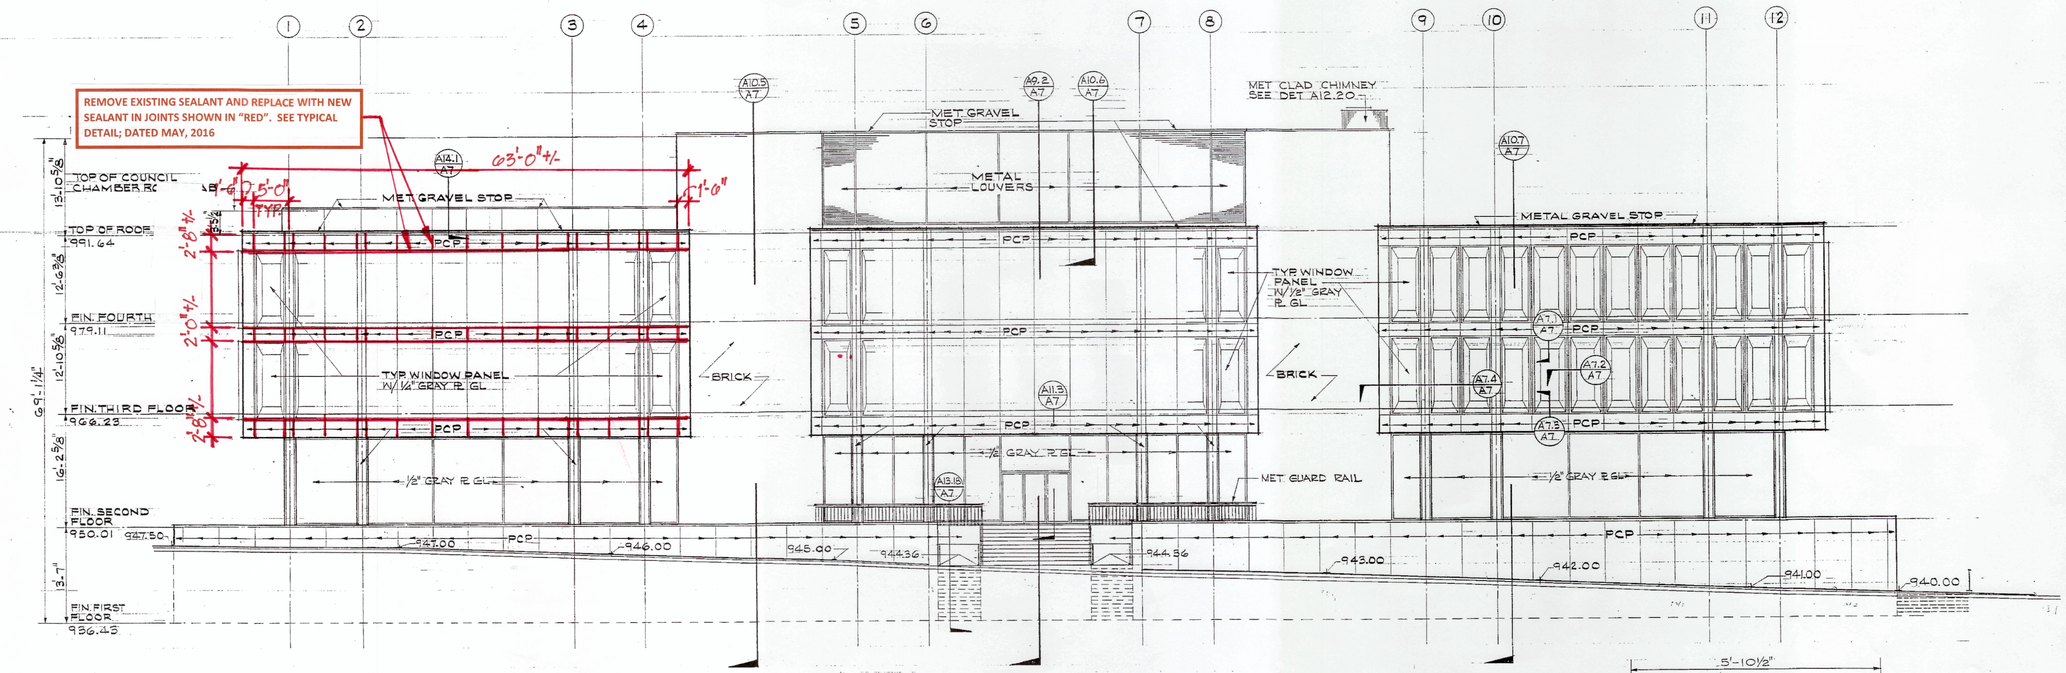

SOUTH ELEVATION

N.T.S.

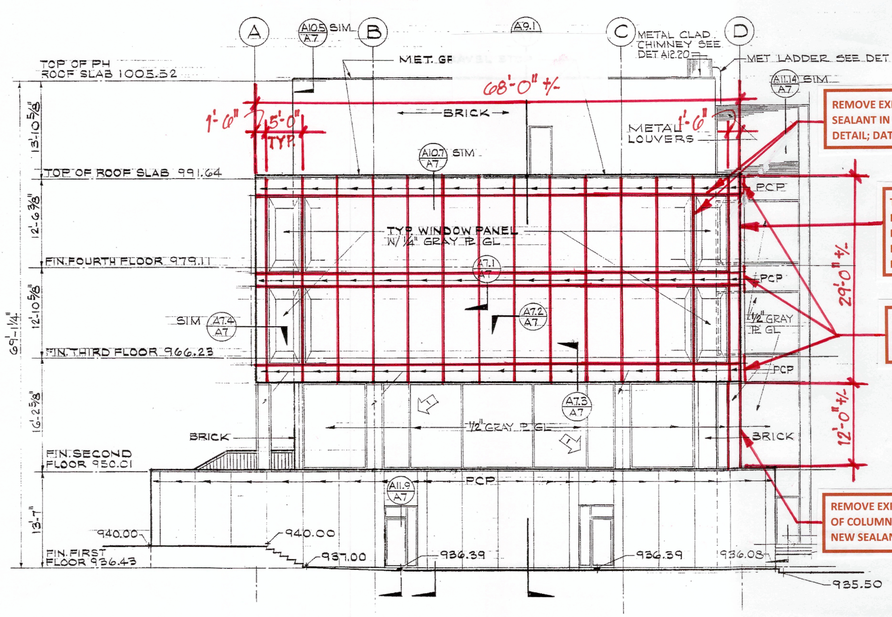

REMOVE EXISTING SEALANT AND REPLACE WITH NEW SEALANT IN JOINTS SHOWN IN "RED". SEE TYPICAL DETAIL; DATED MAY, 2016

TWO (2) VERTICAL JOINTS @ 29'-0" EACH AND FOUR (4) HORIZONTAL JOINTS @ 3'-0"+/- EACH LOCATED IN AREA WHERE EXISTING AGGREGATE-FACED PRECAST CONCRETE ABUTS EXISTING BRICK

THREE (3) VERTICAL JOINTS @ 4'-0"+/- EACH LOCATED WHERE EXISTING PRECAST SPANDREL PANEL ABUTS EXISTING BRICK

REMOVE EXISTING SEALANT AT FOUR (4) CORNERS OF COLUMN SHOWN IN "RED" AND REPLACE WITH NEW SEALANT. SEE TYPICAL DETAIL; DATED MAY, 2016

EAST ELEVATION

N.T.S.

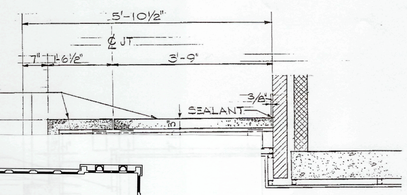

PLAN SECTION

SCALE 3/4" = 1'-0"

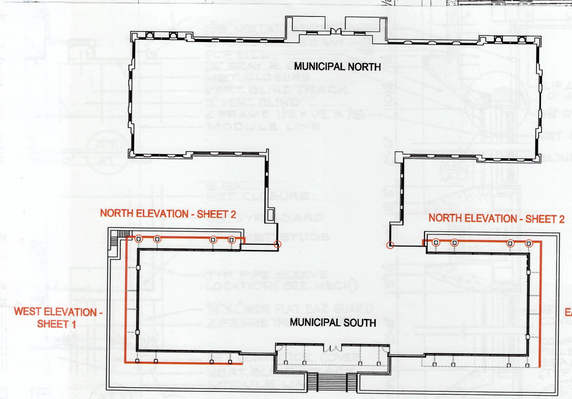

KEY PLAN

NORTH

SHEET 1

REVISION	DATE	DESCRIPTION	BY	APR
1	11-4-69	MULLIONS ADDED	NRP	

DESIGNED Beasley
DRAWN
CHECKED
APPROVED
SUBMITTED

ROANOKE MUNICIPAL BUILDING ANNEX
ROANOKE VIRGINIA
ARCHITECTURAL
SOUTH AND EAST ELEVATIONS

HAYES, SEAY, MATTERN & MATTERN
ARCHITECTS — ENGINEERS

SCALE AS SHOWN | COMM. NO. 3260
DATE 1 JUNE 1968 | SHEET A-7

Connectors Not Shown