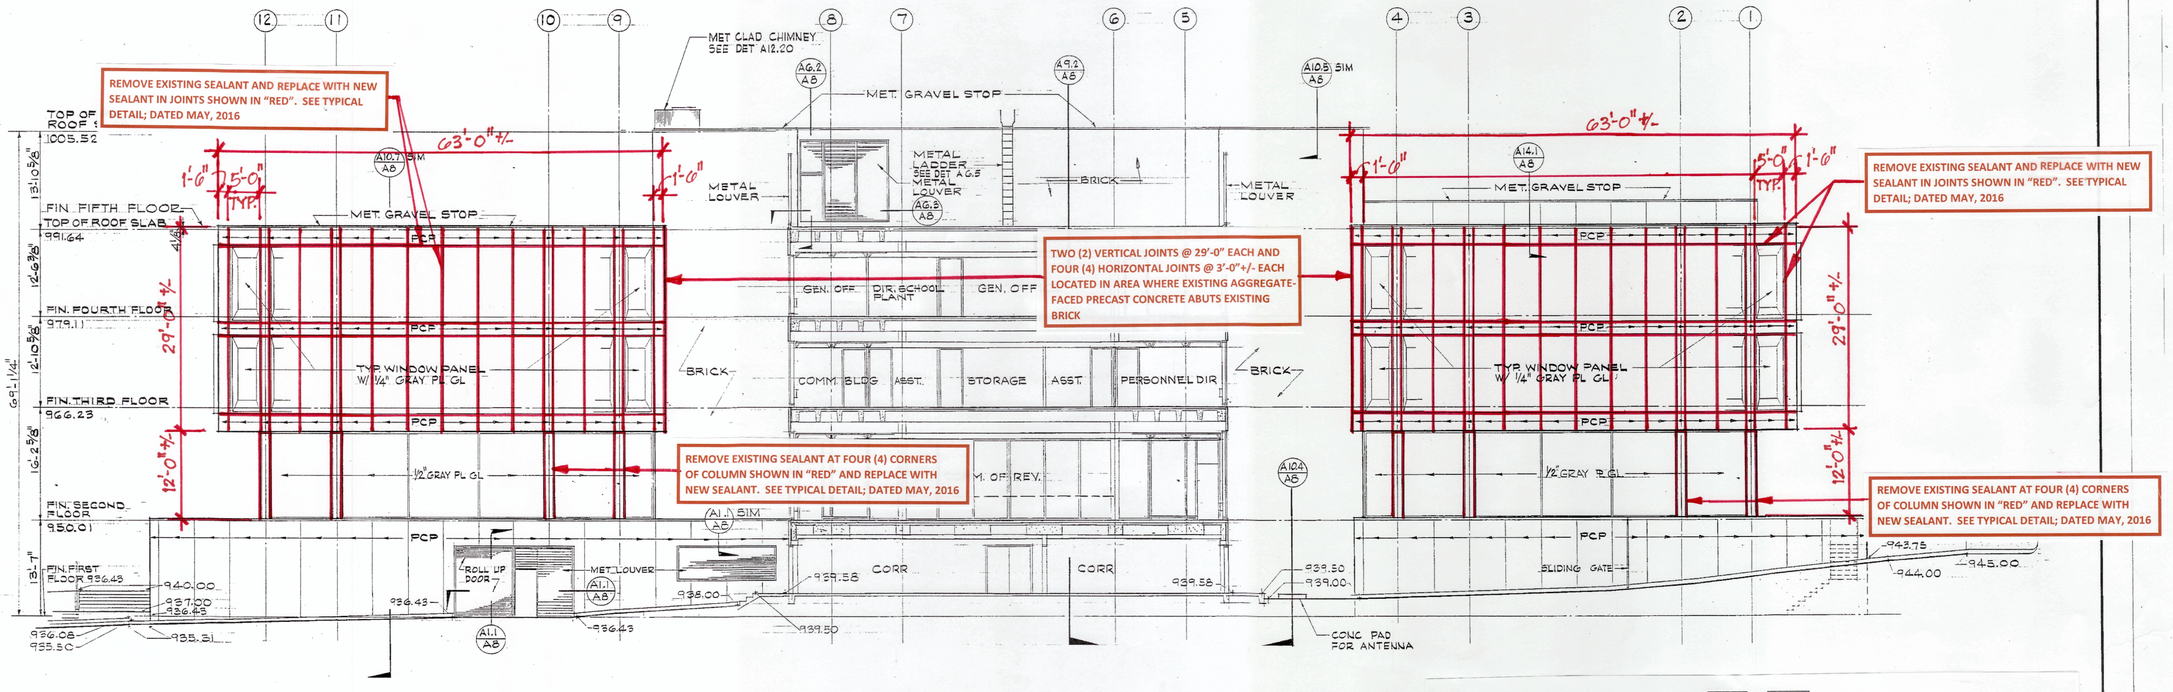

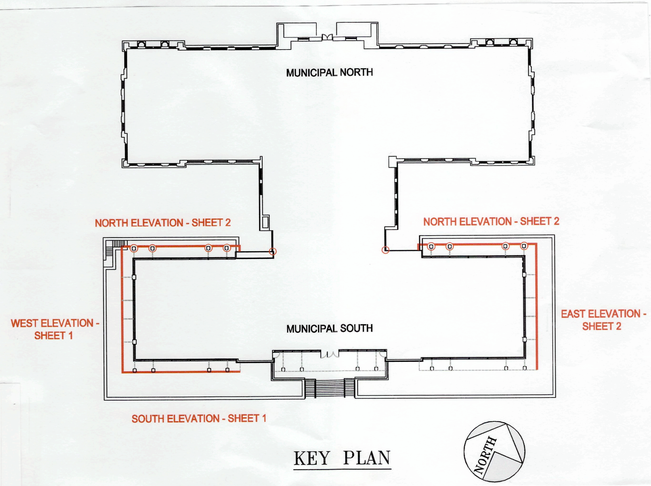

KEY PLAN

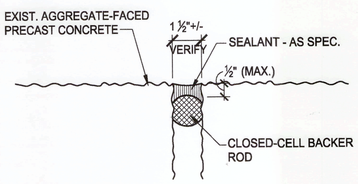

RECAULKING OF MUNICIPAL SOUTH
TYPICAL DETAIL
MAY, 2016

SHEET 2

REVISION	DATE	DESCRIPTION	BY	APP
1	11-4-69	MULLIONS ADDED	HRP	

DESIGNED Bradley
DRAWN WSP
CHECKED
APPROVED
SUBMITTED

ROANOKE MUNICIPAL BUILDING ANNEX
ROANOKE VIRGINIA
ARCHITECTURAL
NORTH AND WEST ELEVATIONS

HAYES, SEAY, MATTERN & MATTERN
ARCHITECTS — ENGINEERS

SCALE AS SHOWN | COMM. NO. 3260
DATE 1 JUNE 1968 | SHEET A-8