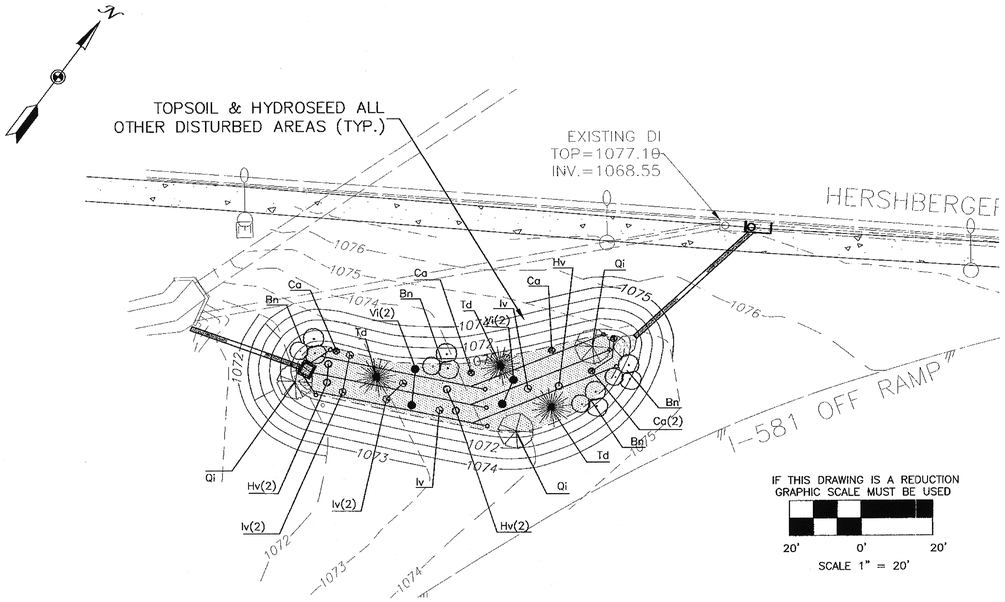

Planting List

Sym.	Key	Qty.	Botanical Name	Common Name	Size/Condition	Origin	Seasonal Color/Flowering Color/Notes
TREES							
	Qi	3	Quercus imbricaaria	Willow Oak	2" caliper minimum	NATIVE	slender leaves, up to 100' tall, good shade producing tree pale yellow foliage in fall
	Bn	4	Betula nigra	River Birch	2" caliper minimum	NATIVE	Attractive white peeling bark, serrated green leaves turn bright yellow in fall
	Td	3	Taxodium Distichium	Bald Cypress	1" caliper minimum	NATIVE	pyramidal shape, slow growing lacy foliage, deciduous conifer yellow/orange fall foliage
SHRUBS							
	Iv	6	Ilex verticillata	Winterberry	3–4' HT. or 18–24" spread	NATIVE	deciduous holly w/ red winter berries
	Hv	5	Hamamelis virginiana	Witch–hazel	3–4' HT. or 18–24" spread	NATIVE	yellow flowers bloom in winter
	Ca	5	Clethra acuminata	Mountain pepperbush	3–4' HT. or 18–24" spread	NATIVE	white lily of–the–valley like flowers
	Vi	4	Viburnum lentago	Nannyberry	3–4' HT. or 18–24" spread	NATIVE	white flower clusters, red fall leaves

MULCH (0.03 AC.)

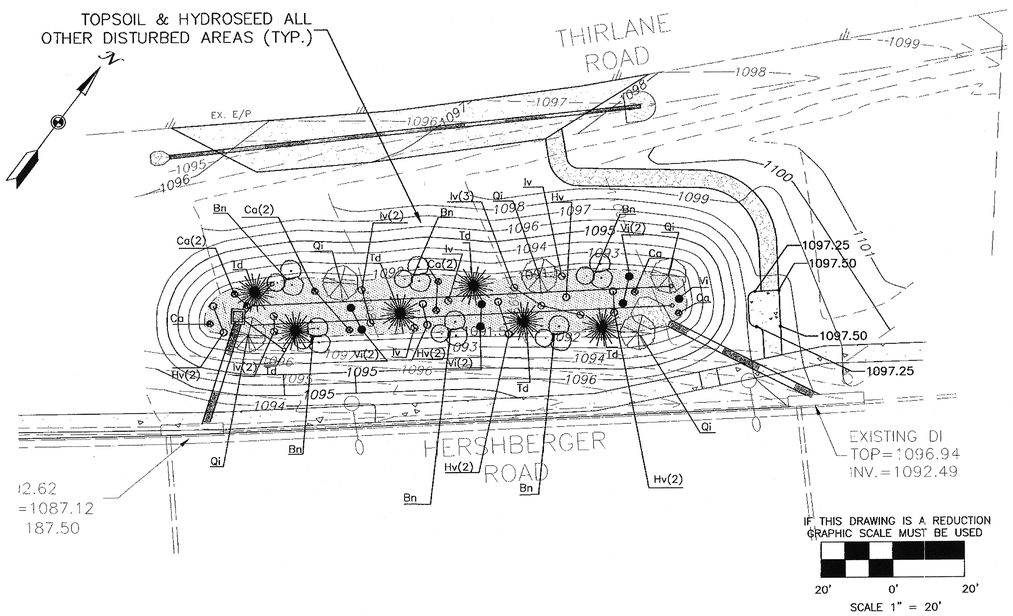

Planting List

Sym.	Key	Qty.	Botanical Name	Common Name	Size/Condition	Origin	Seasonal Color/Flowering Color/Notes
TREES							
	Qi	5	Quercus imbricaaria	Willow Oak	2" caliper minimum	NATIVE	slender leaves, up to 100' tall, good shade producing tree pale yellow foliage in fall
	Bn	6	Betula nigra	River Birch	2" caliper minimum	NATIVE	Attractive white peeling bark, serrated green leaves turn bright yellow in fall
	Td	6	Taxodium Distichium	Bald Cypress	1" caliper minimum	NATIVE	pyramidal shape, slow growing lacy foliage, deciduous conifer yellow/orange fall foliage
SHRUBS							
	Iv	9	Ilex verticillata	Winterberry	3–4' HT. or 18–24" spread	NATIVE	deciduous holly w/ red winter berries
	Hv	9	Hamamelis virginiana	Witch–hazel	3–4' HT. or 18–24" spread	NATIVE	yellow flowers bloom in winter
	Ca	9	Clethra acuminata	Mountain pepperbush	3–4' HT. or 18–24" spread	NATIVE	white lily of–the–valley like flowers
	Vi	7	Viburnum lentago	Nannyberry	3–4' HT. or 18–24" spread	NATIVE	white flower clusters, red fall leaves

MULCH (0.05 AC.)

COMMONWEALTH OF VIRGINIA
DARIN K. MILLER
5/25/10
Lic. No. 037241
PROFESSIONAL ENGINEER

ROANOKE
OFFICE OF THE
CITY ENGINEER
215 CHURCH AVENUE, S.W.
ROOM 350
PHONE: (540) 853-2731
FAX: (540) 853-1364
WWW.ROANOKEVA.GOV

DESIGNED: DJR
DRAWN: JCB
CHECKED: DJR

BMP PLANTING PLAN

REV.	DATE:	DESCRIPTION

DATE: 03/05/2010
SCALE: 1"=20'

HERSHBERGER ROAD
PHASE II - PEDESTRIAN IMPROVEMENTS
COVE ROAD TO RUTGERS ROAD
CITY OF ROANOKE, VIRGINIA

SHEET C-7
PLAN NO. 6629-A