PROJECT LOCATION MAP

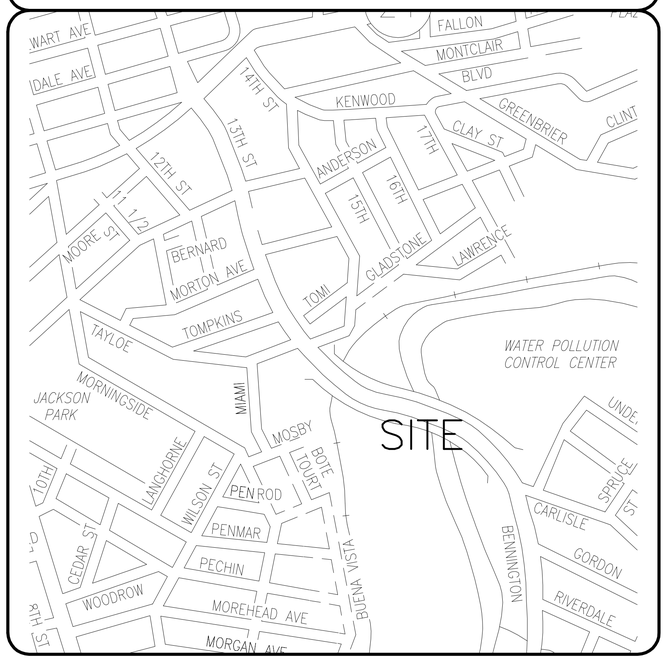

ROANOKE

OFFICE OF THE CITY ENGINEER
215 CHURCH AVENUE, SW
ROOM 350
ROANOKE, VIRGINIA 24011-1587
PHONE: (540) 853-2731
FAX: (540) 853-1364
ENGINEER@ROANOKEVA.GOV

INDEX OF SHEETS

1. COVERSHEET
2. PLAN AND DETAILS

LEGEND / ABBREVIATIONS

	EXISTING	PROPOSED
CONTOUR	900	
STORM DRAIN		
WOODS		
STREAM		
RIPRAP		

24"x36" SHEET

PROJECT NAME

13TH STREET
BENCHCUT MAINTENANCE ACCESS
BENCHCUT 465 TO 483

CITY ENGINEERING PLAN NUMBER: *NA*

APPROVED FOR CONSTRUCTION

ROANOKE CITY ENGINEER _____ DATE _____

STORMWATER MANAGER _____ DATE _____

SHEET NUMBER: 1 OF 2

13TH STREET BENCHCUT MAINTENANCE ACCESS

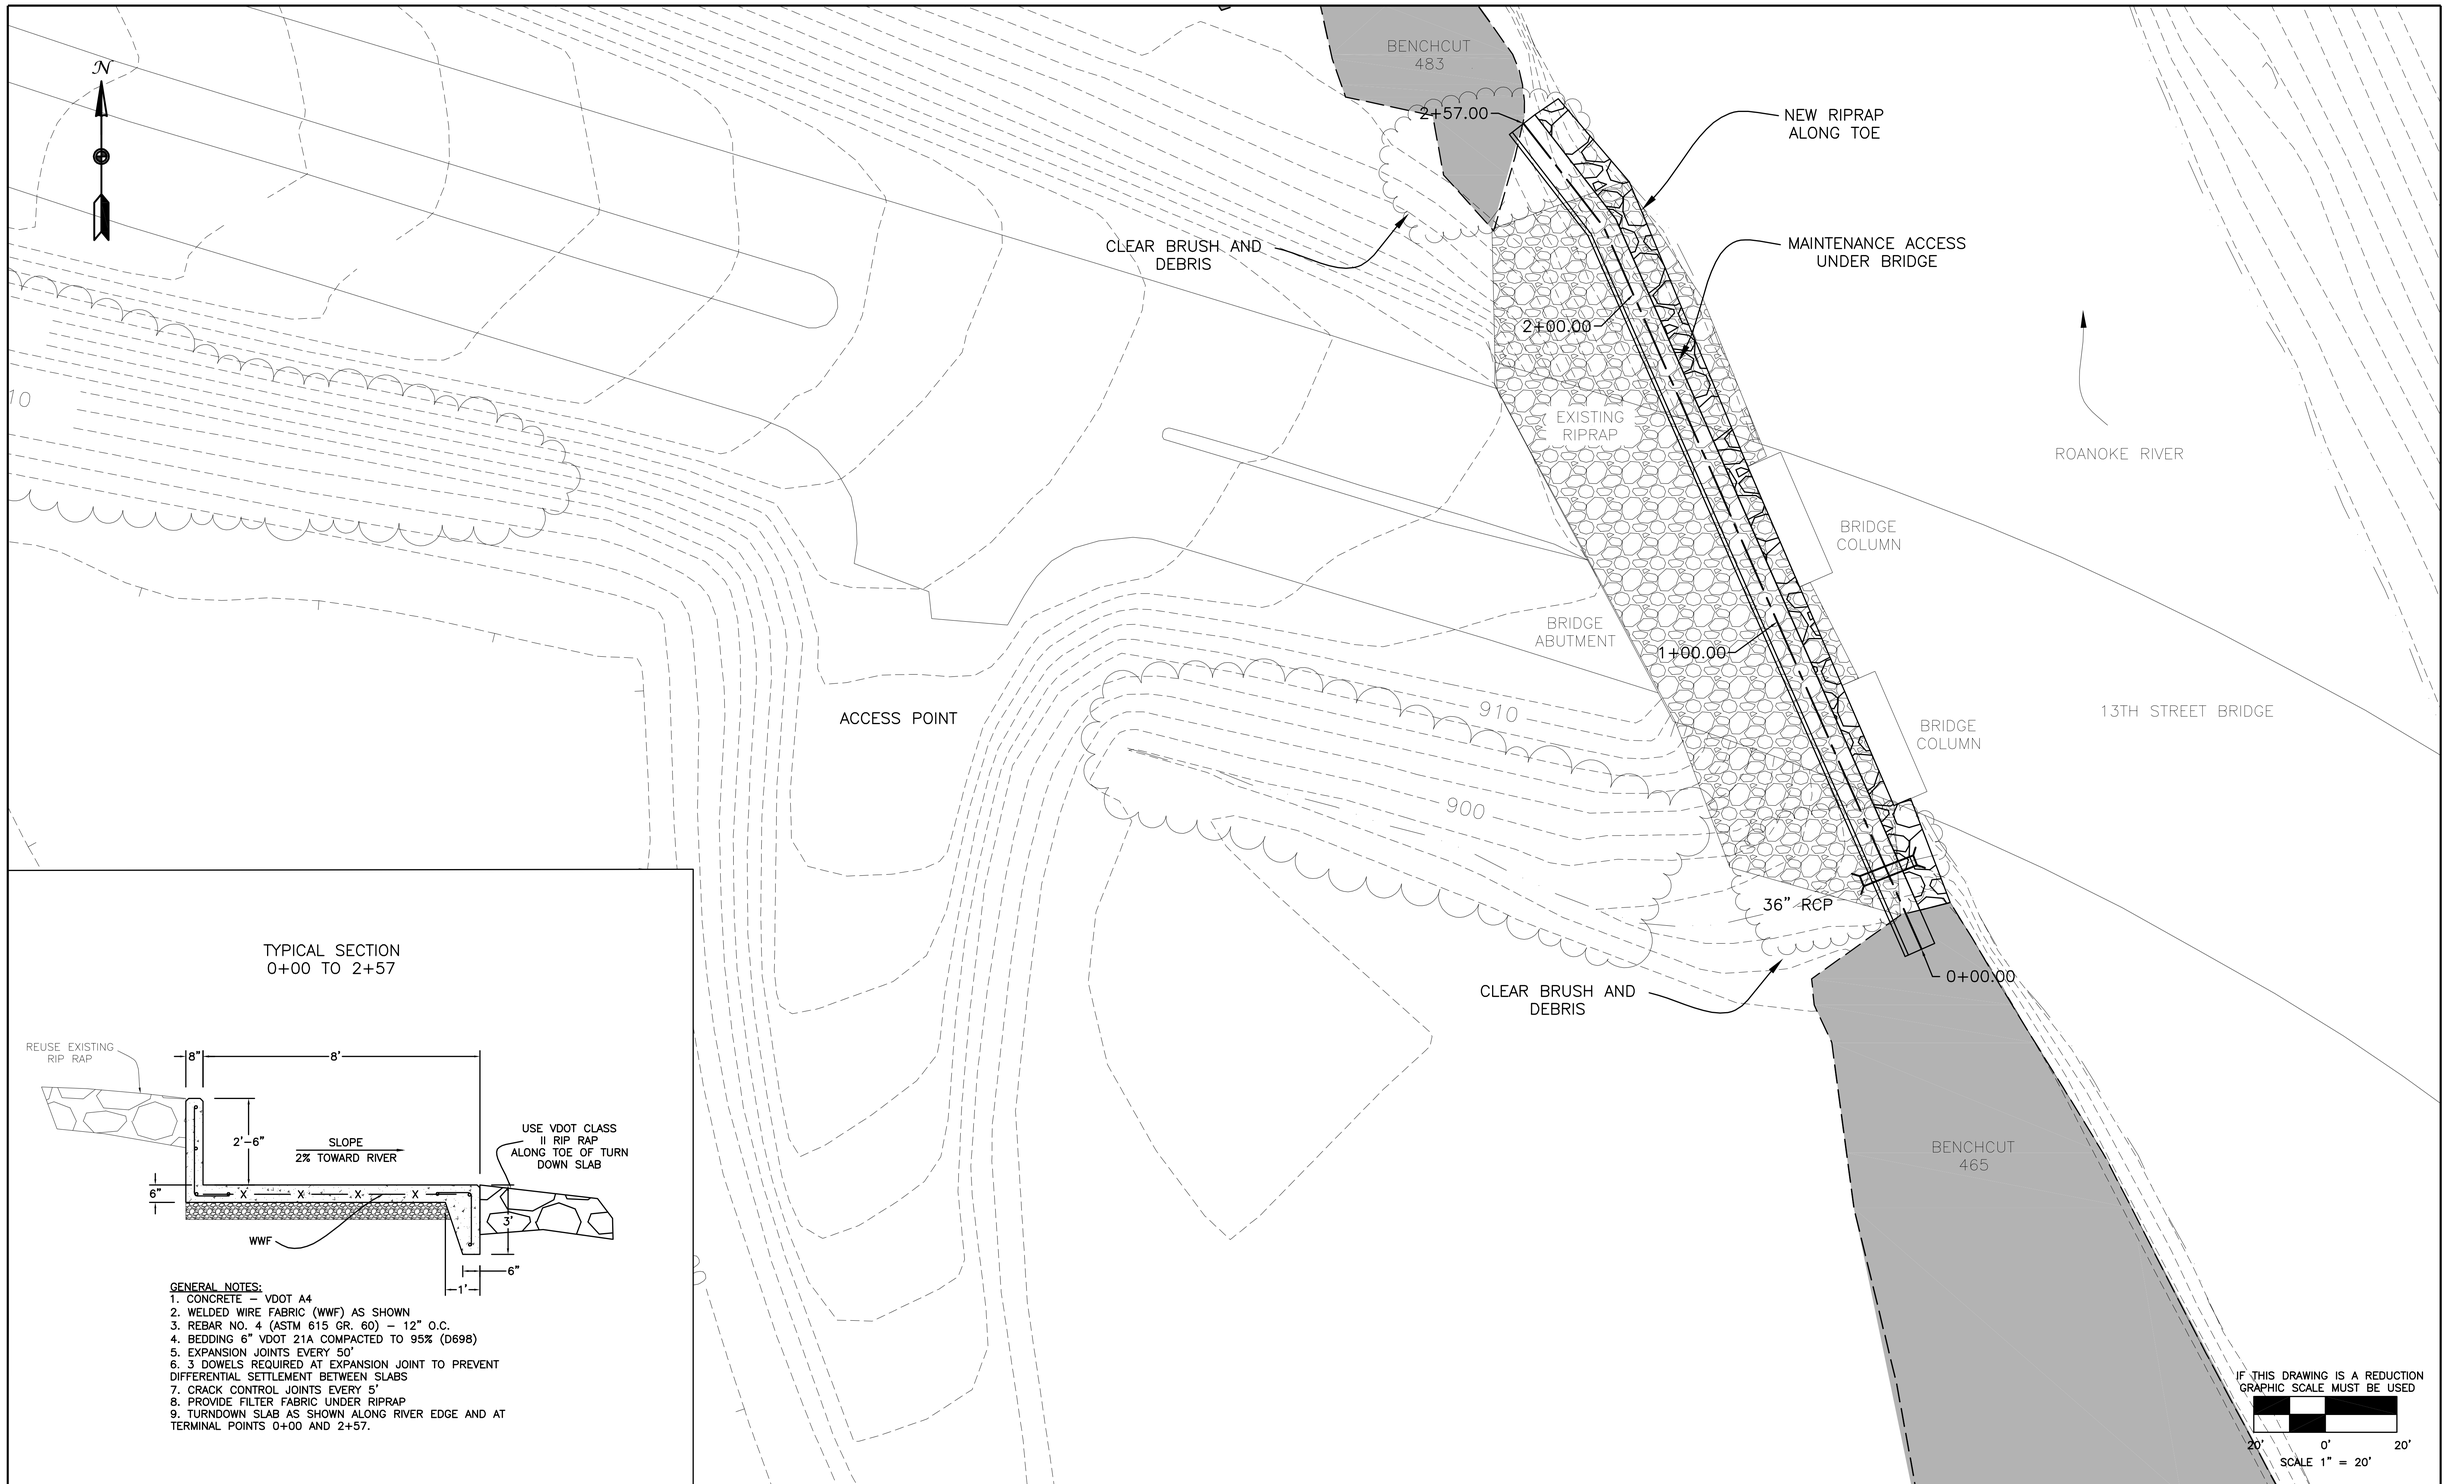

TYPICAL SECTION
0+00 TO 2+57

GENERAL NOTES:
1. CONCRETE – VDOT A4
2. WELDED WIRE FABRIC (WWF) AS SHOWN
3. REBAR NO. 4 (ASTM 615 GR. 60) – 12" O.C.
4. BEDDING 6" VDOT 21A COMPACTED TO 95% (D698)
5. EXPANSION JOINTS EVERY 50'
6. 3 DOWELS REQUIRED AT EXPANSION JOINT TO PREVENT DIFFERENTIAL SETTLEMENT BETWEEN SLABS
7. CRACK CONTROL JOINTS EVERY 5'
8. PROVIDE FILTER FABRIC UNDER RIPRAP
9. TURNDOWN SLAB AS SHOWN ALONG RIVER EDGE AND AT TERMINAL POINTS 0+00 AND 2+57.

ROANOKE
OFFICE OF THE
CITY ENGINEER
215 CHURCH AVENUE, S.W.
ROOM 350
PHONE: (540) 853-2731
FAX: (540) 853-1364
WWW.ROANOKEVA.GOV

DESIGNED: LEP
DRAWN: LEP
CHECKED: LEP

REV.	DATE:	DESCRIPTION

DATE: 4/7/15
SCALE: AS SHOWN
24"x36" SHEET

13TH STREET BENCHCUT MAINTENANCE ACCESS PLAN AND DETAILS

CITY OF ROANOKE, VIRGINIA

SHEET 2 OF 2
PLAN NO. NA