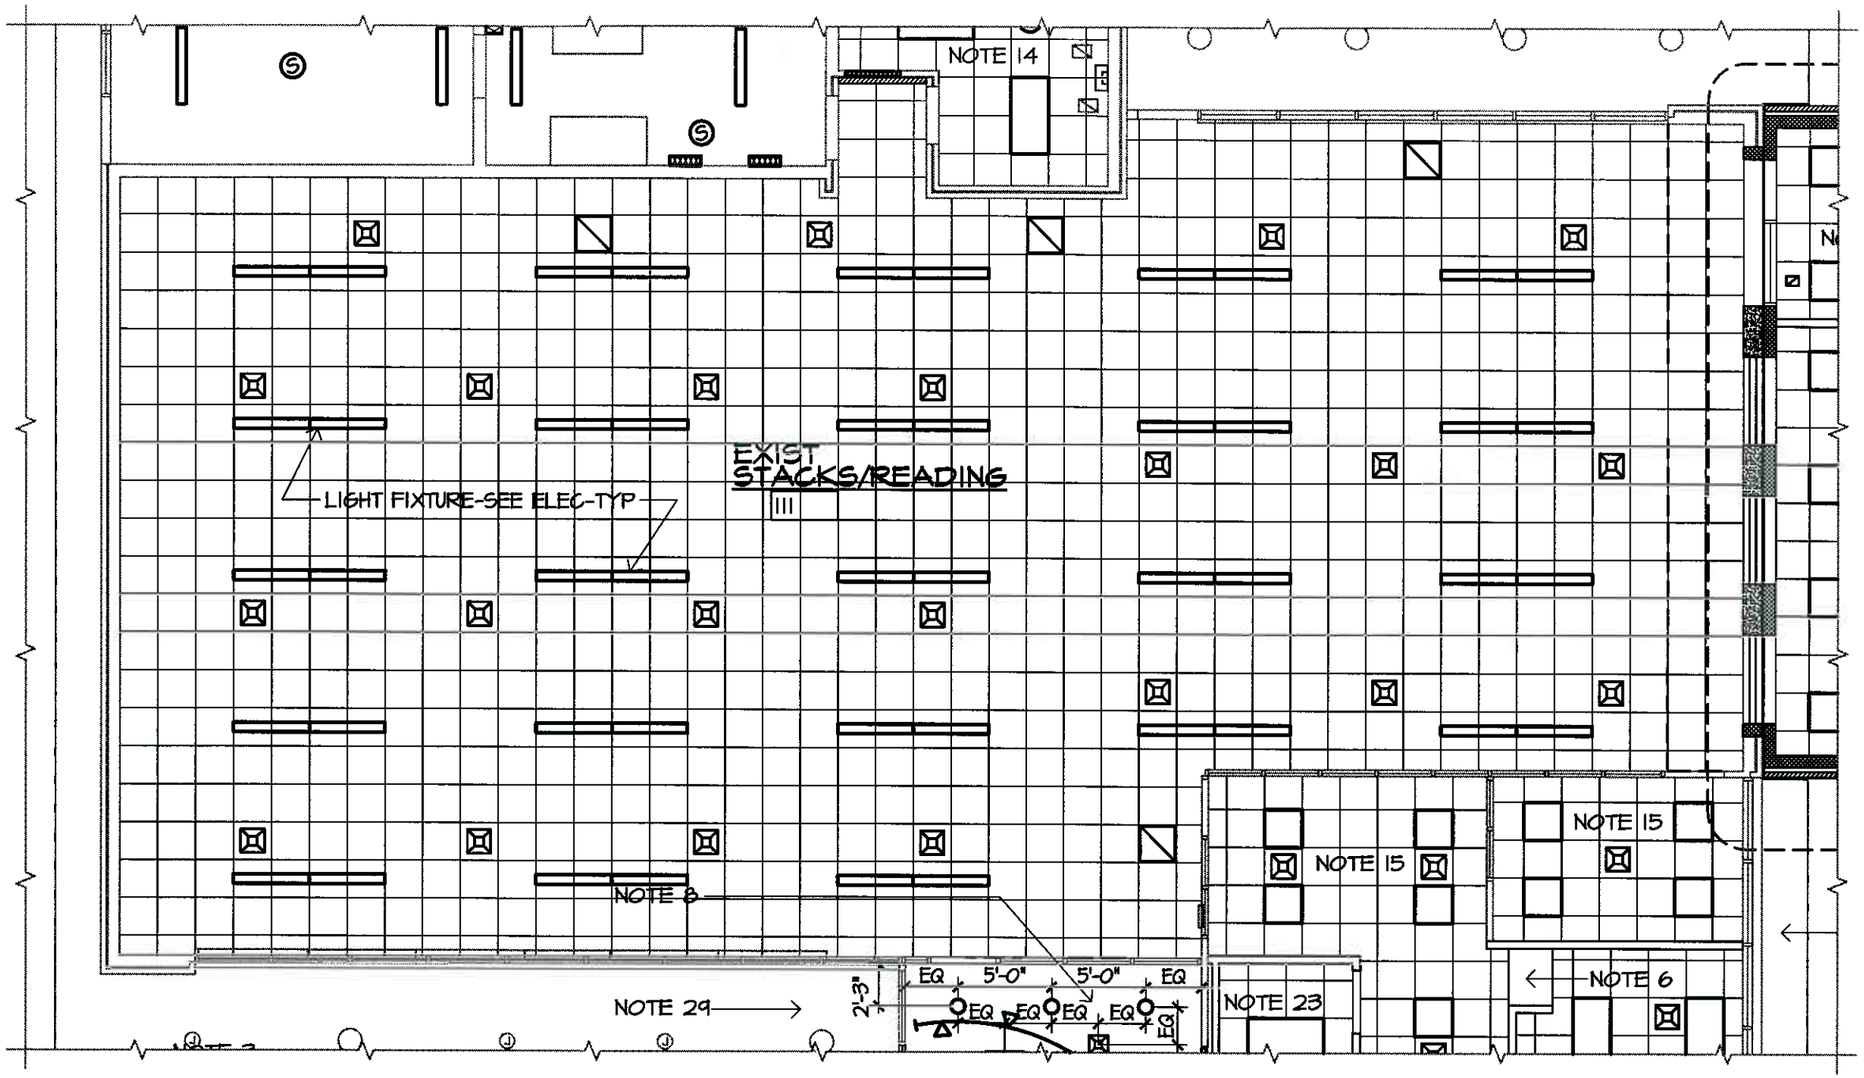

1/8" = 1'-0"

SUPP. DWG. NO. JP2-1

TITLE ADD ALTERNATE NO. JP-2
ARCH - EXIST STACKS/READING III

DRAWN BY	CHECKED BY	DATE	COMM. NO.
MWS	DDP	11/30/07	6501.06

SFCS
Architecture
Engineering
Planning
Interiors
SFCS Inc. • 305 South Jefferson Street • Roanoke, Virginia 24011.2003
540.344.6664 • Fax 540.343.6825 • www.sfcs.com

NOTES:

1. SCOPE OF WORK IS NEW SUSPENDED CEILING SYSTEM, NEW LIGHTING & MODIFIED MECHANICAL WORK AT EXISTING STACKS/READING III.
2. ON SHEET AD1.1 OF THE CONSTRUCTION SET, DATED OCTOBER 28, 2007, DISREGARD THE FOLLOWING "NOTES THIS SHEET": NOTE 10. ALSO DISREGARD THE HATCHED AREA THAT THE NOTE APPLIES TO.
3. ON SHEET A3.1 OF THE CONSTRUCTION SET, DATED OCTOBER 28, 2007, DISREGARD THE FOLLOWING "NOTES THIS SHEET": NOTE 4, NOTE 27. ALSO DISREGARD THE HATCHED AREA THAT NOTE 27 APPLIES TO.
4. THE EXISTING SUSPENDED CEILING SYSTEM, EXISTING LIGHT FIXTURES & EXISTING DUCT BOOTS WILL BE REMOVED BY THE OWNER.
5. SUSPENDED LAY-IN ACOUSTICAL CEILING SYSTEM SHALL BE 2'X2' TYPE I AND SHALL BE INSTALLED AT THE SAME HEIGHT AFF AS THE EXISTING CEILING (APPROX 9'-4" AFF). REFER TO SPECIFICATION SECTION 09510.
6. REFER TO MECHANICAL & ELECTRICAL DRAWINGS FOR HVAC & LIGHTING WORK.
7. ADDITIONAL CEILING MOUNTED DEVICES (SMOKE DETECTORS, SECURITY, ETC.) ARE NOT SHOWN BUT WILL BE PROVIDED/INSTALLED BY THE OWNER. COORDINATE THIS WORK WITH THE OWNER.

RE: SHEET A3.1