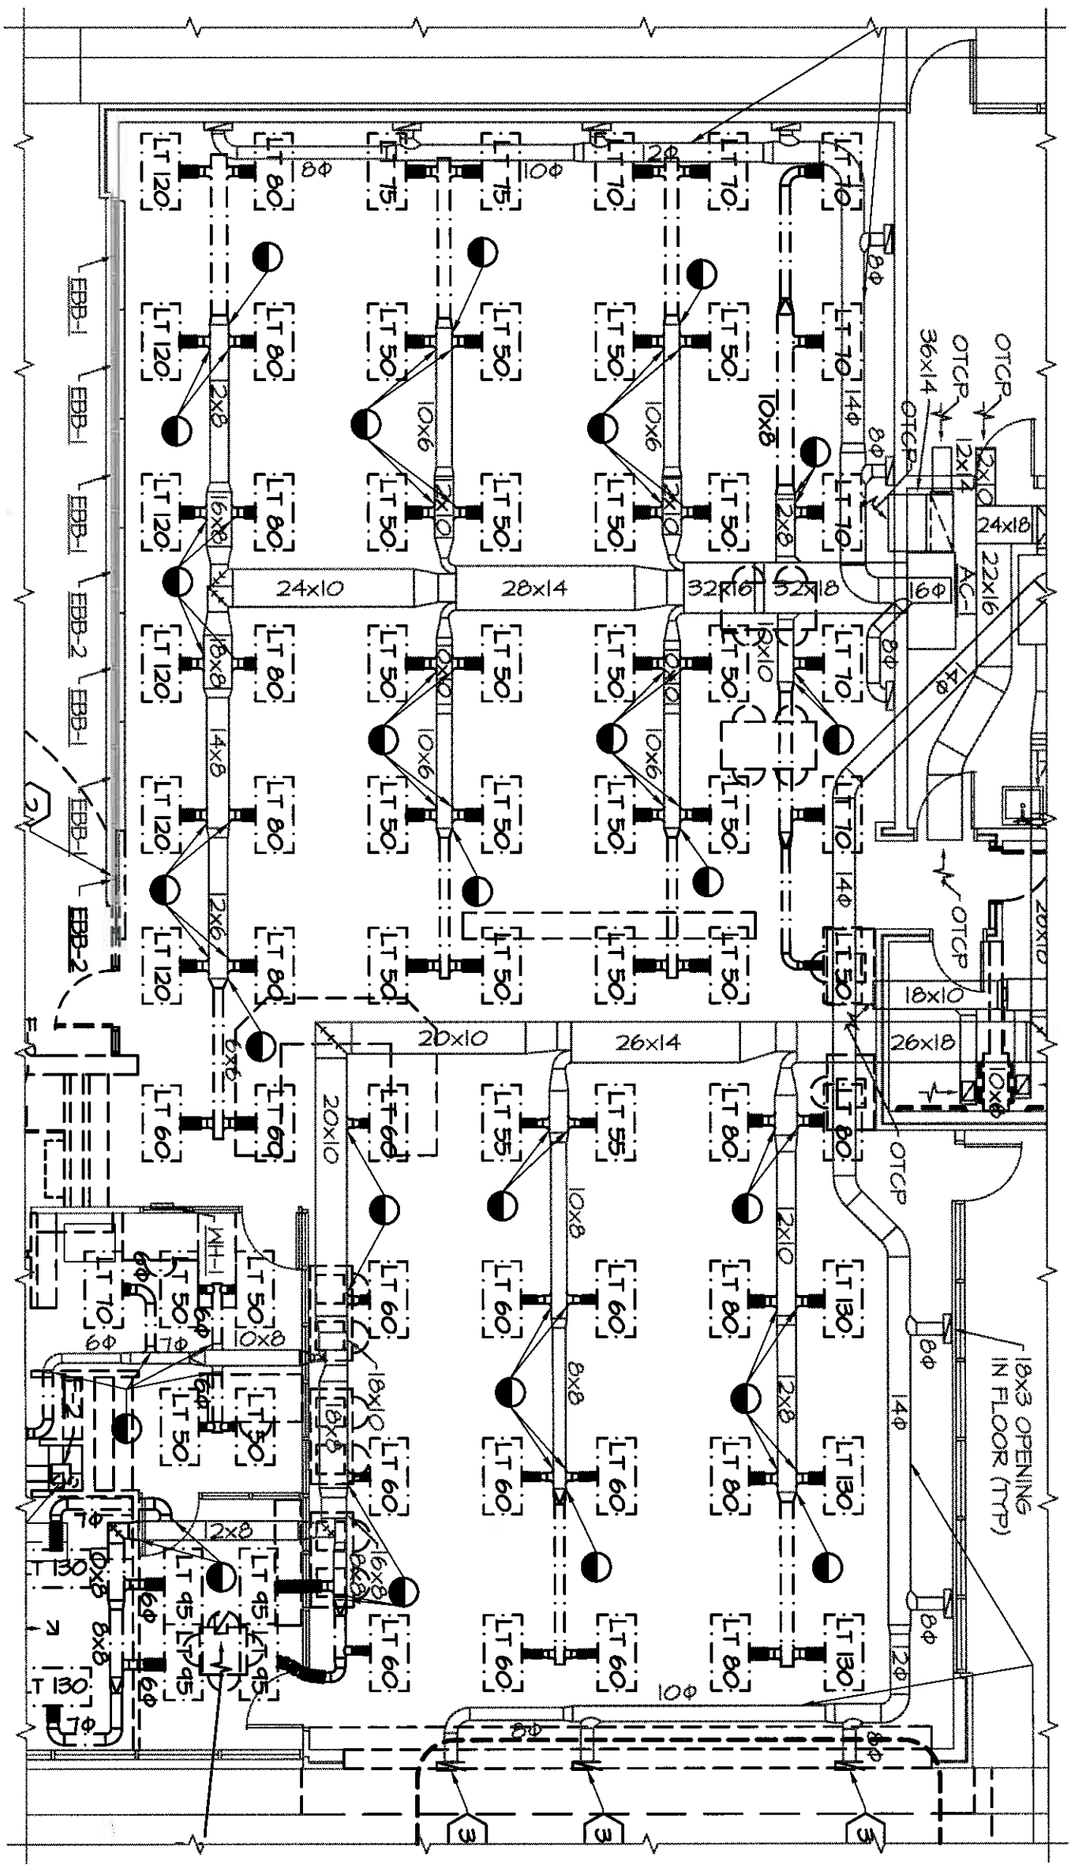

RE: SHEET MD1.1

1/8" = 1'-0"

SFCS
Architecture
Engineering
Planning
Interiors
SFCS Inc. • 305 South Jefferson Street • Roanoke, Virginia 24011.2003
540.344.6664 • Fax 540.343.6925 • www.sfcs.com

TITLE			
ADD ALTERNATE NO. JP-2			
HVAC DEMO - EXIST STACKS/READING III			
DRAWN BY	CHECKED BY	DATE	COMM. NO.
PAA	SBC	11/30/07	6501.06

SUPP. DWG. NO.
JP2-2