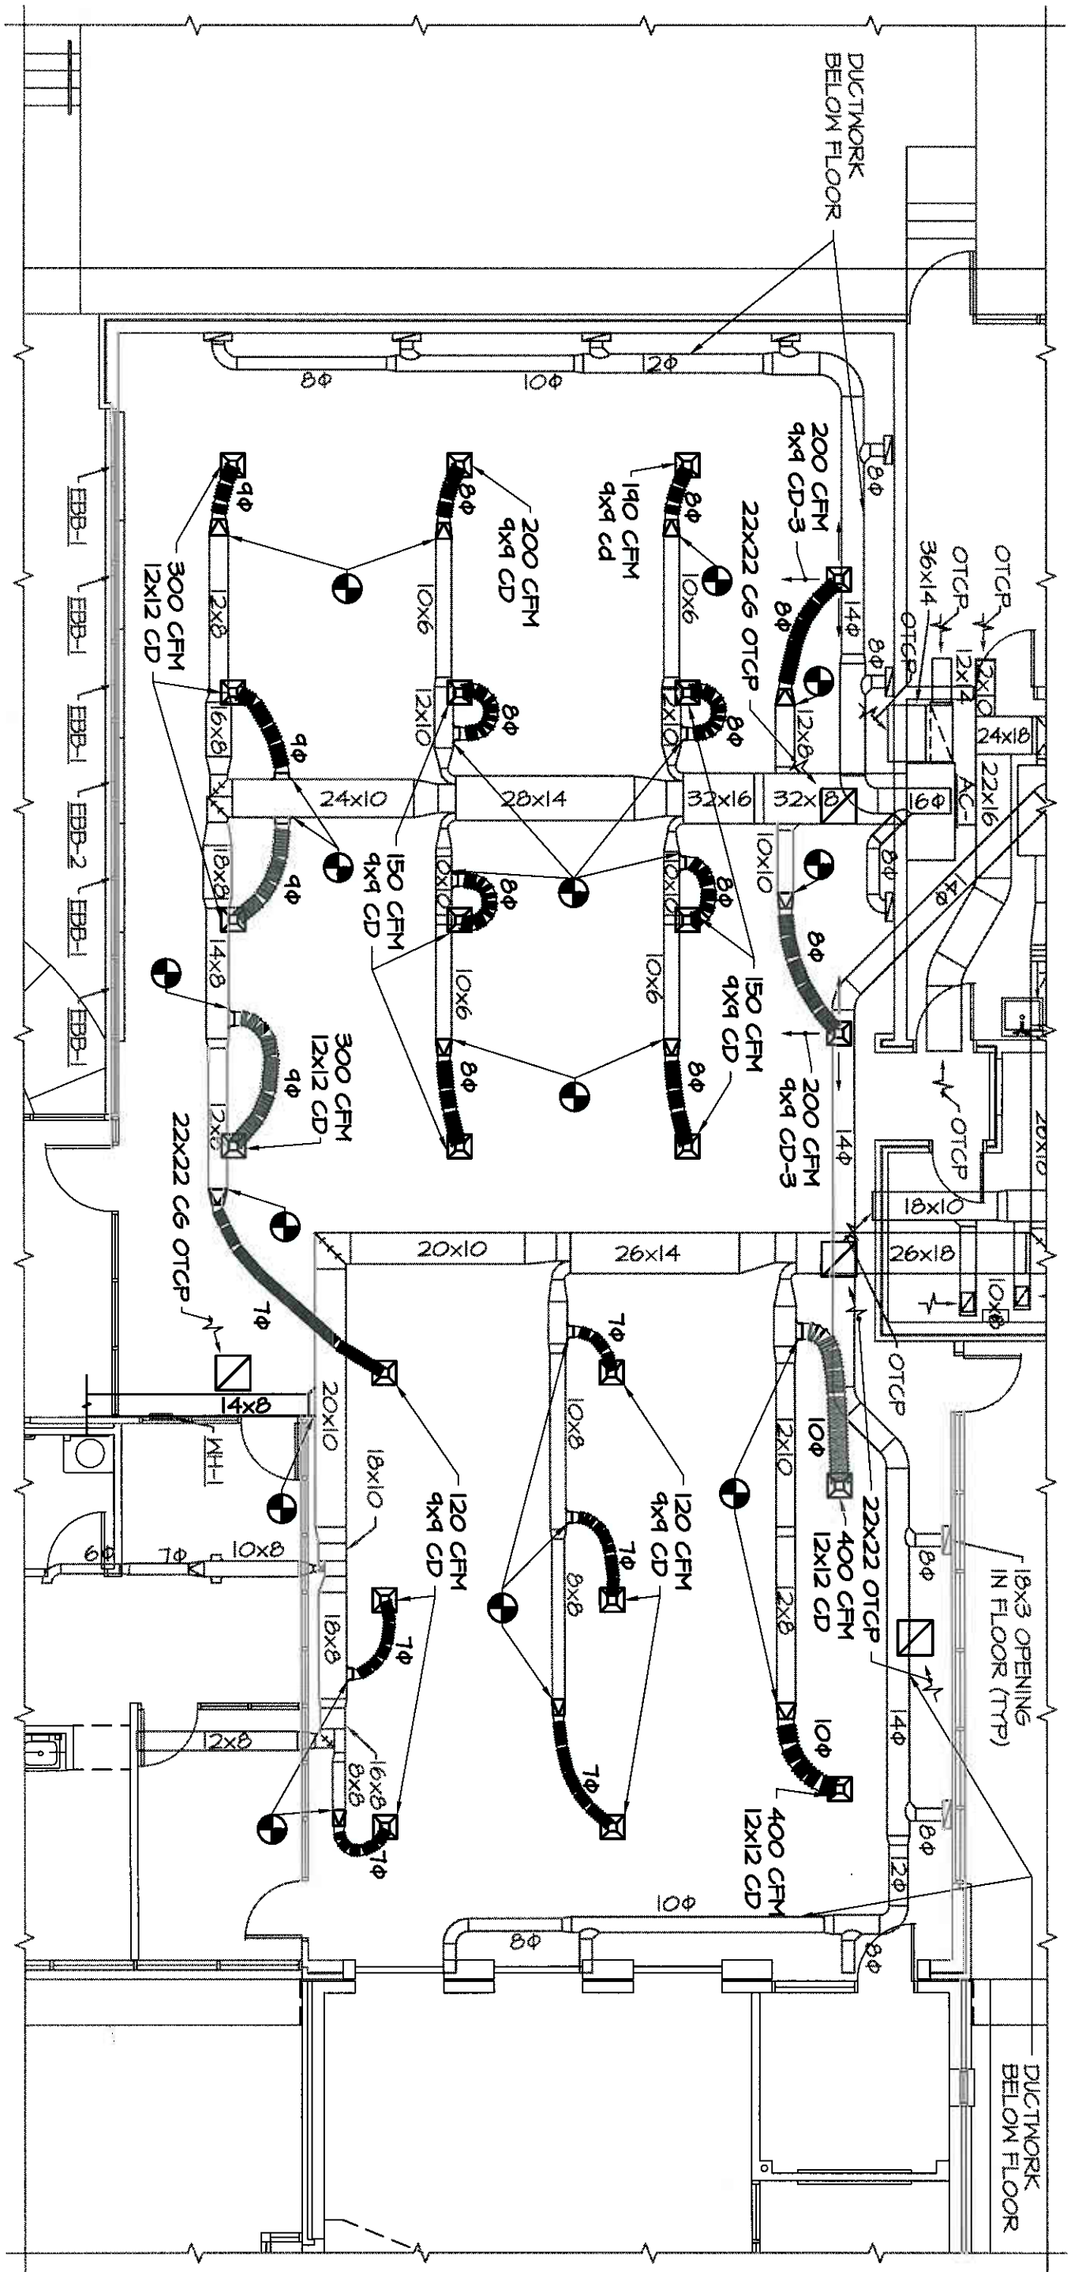

RE: SHEET M1.1

1/8" = 1'-0"

SFCS Architecture Engineering Planning Interiors

SFCS Inc. ▪ 305 South Jefferson Street ▪Roanoke, Virginia 24011.2003
540.344.6664 ▪ Fax 540.343.6925 ▪ www.sfcs.com

TITLE	ADD ALTERNATE NO. JP-2 HVAC - EXIST STACKS/READING III		
DRAWN BY	CHECKED BY	DATE	COMM. NO.
PAA	SBC	11/30/07	6501.06

SUPP. DWG. NO. JP2-3