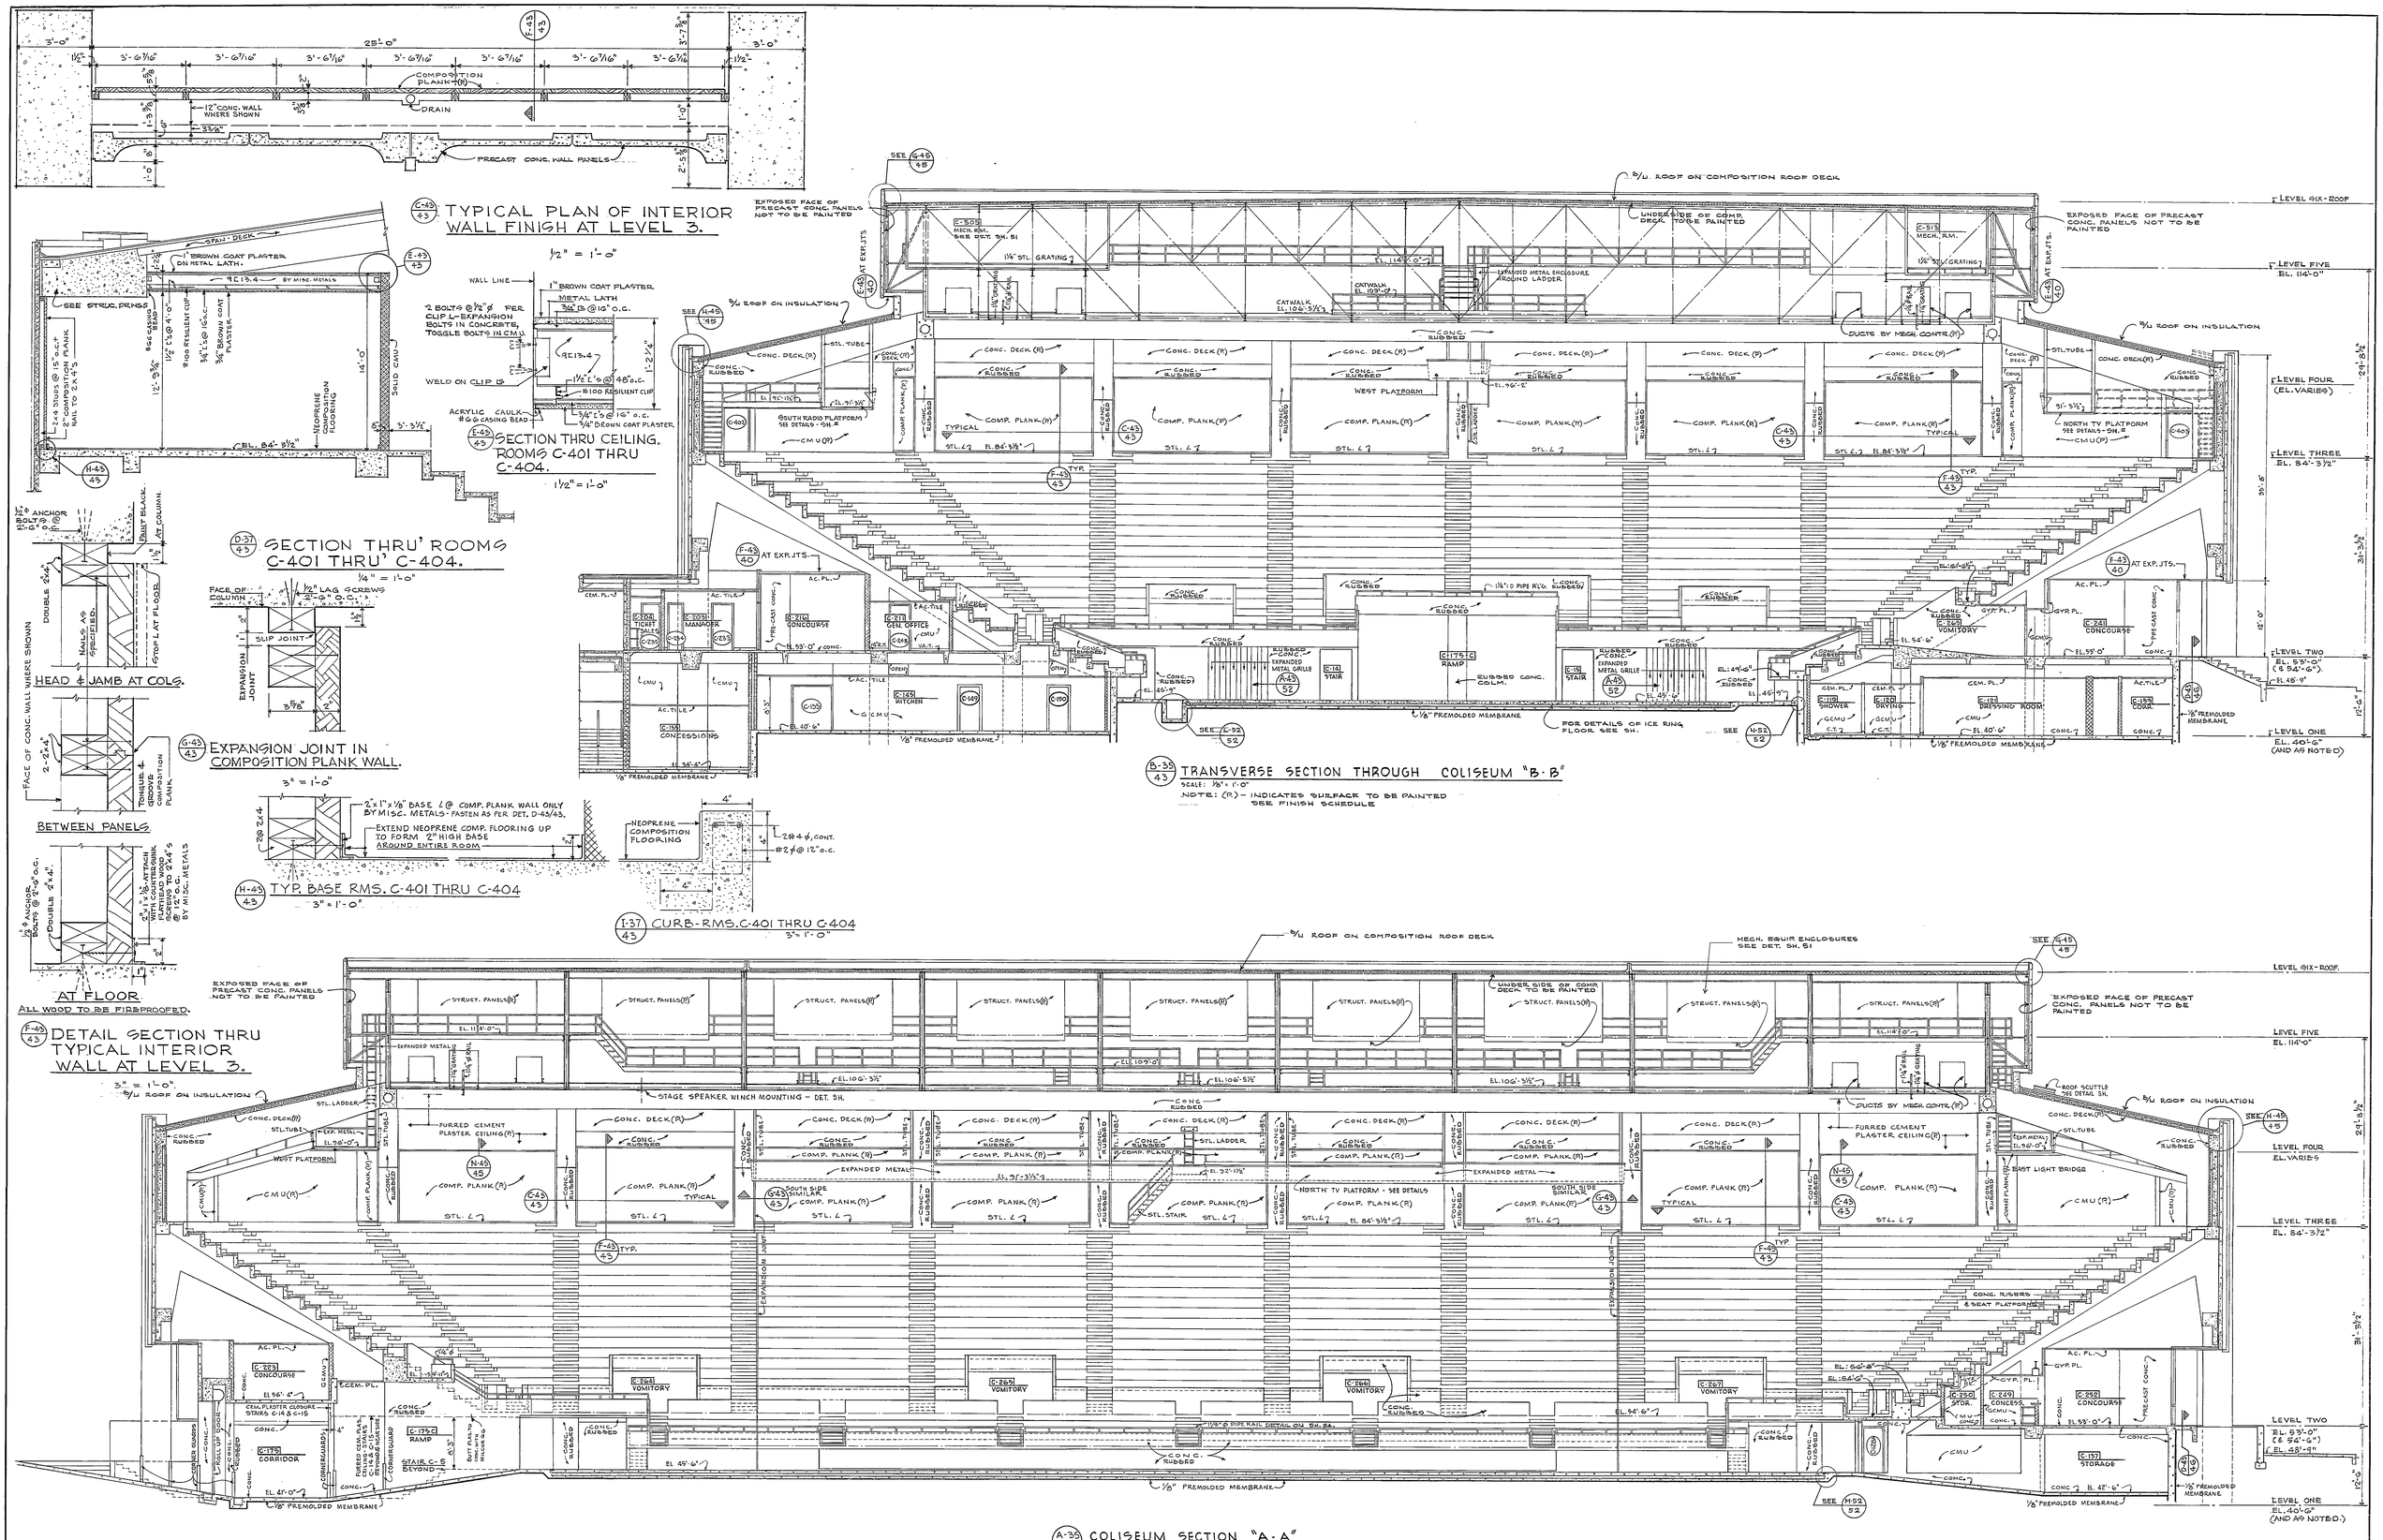

COMM NO	
S & B	1398
F & C	6255
T & P	647
S R W	400

COMMONWEALTH OF VIRGINIA — BERRY B. BOYNTON — CERTIFICATE No. 210 — CERTIFIED ARCHITECT

COMMONWEALTH OF VIRGINIA — JOHN M. THOMPSON — CERTIFICATE No. 264 — CERTIFIED ARCHITECT

COMMONWEALTH OF VIRGINIA — JOHN W. CHAPPELEAR, JR. — CERTIFICATE NO. 1080 — CERTIFIED ARCHITECT

COMMONWEALTH OF VIRGINIA — WILLIAM A. SOWERS — NO. 925 — REGISTERED PROFESSIONAL ENGINEER

REVISIONS			
15, 17 JAN. 68			

SHEET TITLE: UNIT C - SECTIONS & DETAILS

DRAWN BY	CHECKED BY	DATE
JPC, ELK	J.W.C.	DECEMBER 30, 1967

KEY PLAN

ASSOCIATED ARCHITECTS & ENGINEERS OF ROANOKE
ROANOKE, VIRGINIA

SMITHEY & BOYNTON — THOMPSON & PAYNE — RANDOLPH FRANTZ & JOHN CHAPPELEAR — SOWERS, RODES & WHITESCARVER

CIVIC CENTER FOR ROANOKE, VIRGINIA

SHEET No. 43 OF 57